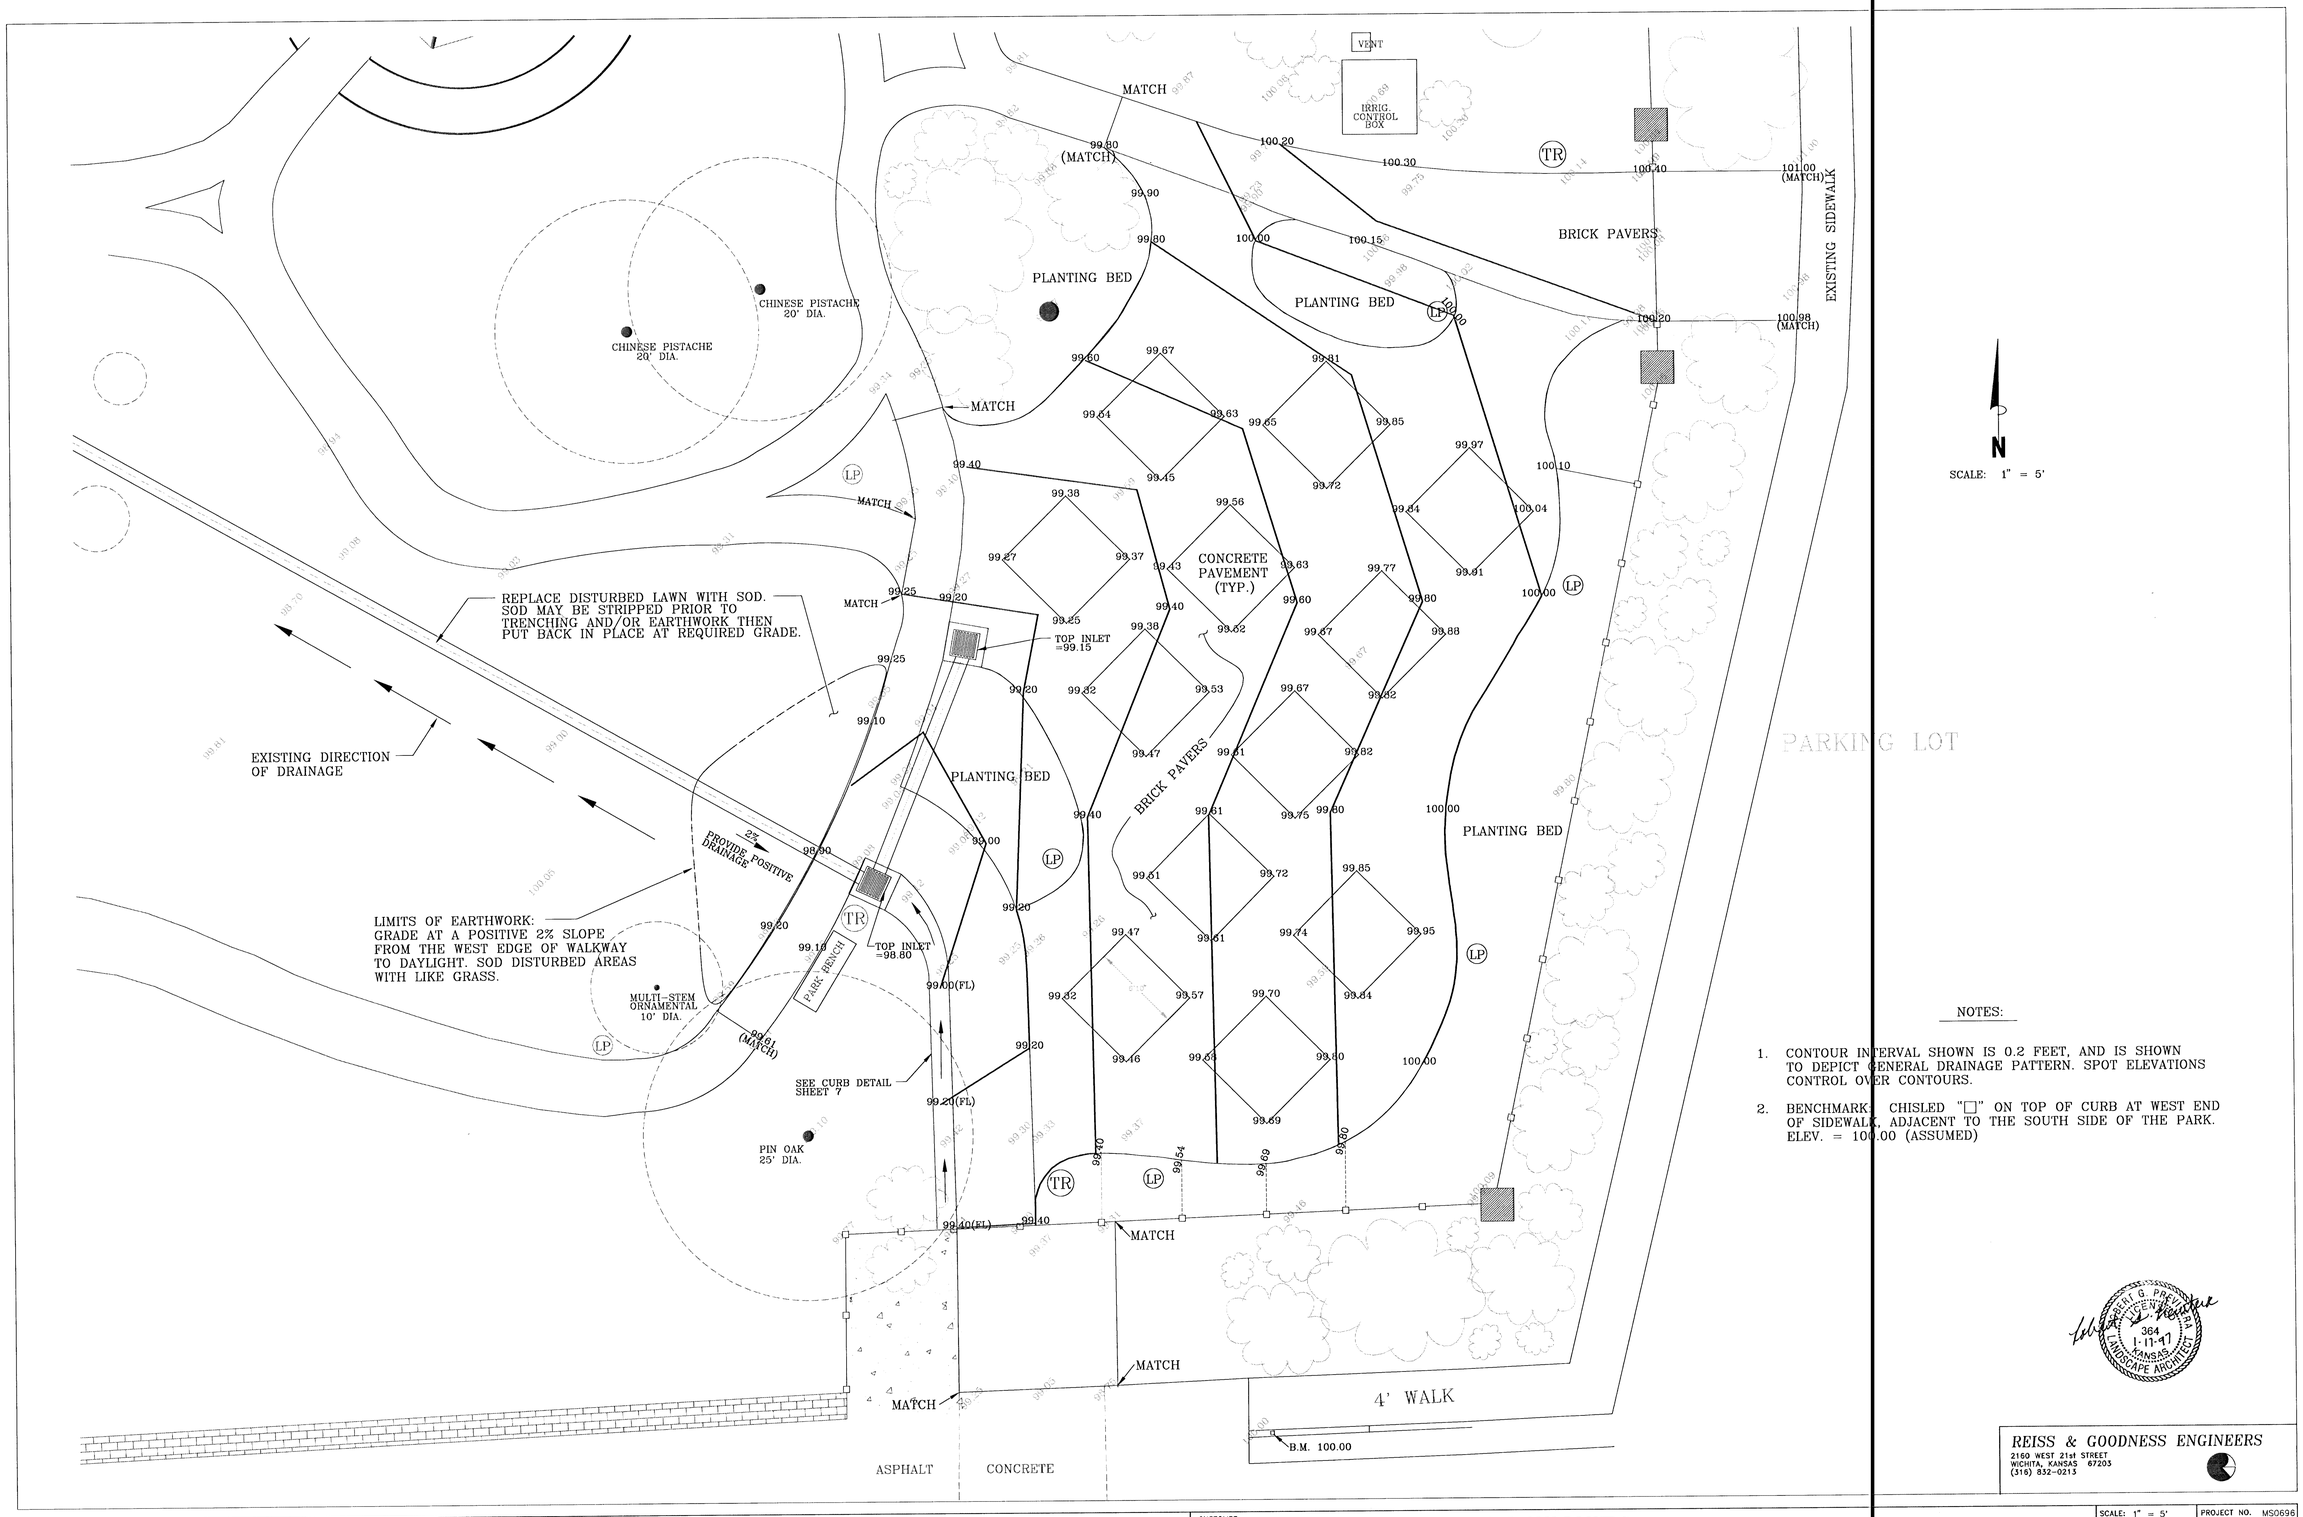

NOTES:

1. CONTOUR INTERVAL SHOWN IS 0.2 FEET, AND IS SHOWN TO DEPICT GENERAL DRAINAGE PATTERN. SPOT ELEVATIONS CONTROL OVER CONTOURS.
2. BENCHMARK: CHISLED "□" ON TOP OF CURB AT WEST END OF SIDEWALK, ADJACENT TO THE SOUTH SIDE OF THE PARK. ELEV. = 100.00 (ASSUMED)

ROBERT G. PRAEGER LICENSED 364 1-11-97 KANSAS LANDSCAPE ARCHITECT

REISS & GOODNESS ENGINEERS
2160 WEST 21st STREET
WICHITA, KANSAS 67203
(316) 832-0213

REVISION	DIRECTORY	DRAWN BY	FILE NAME	CHECKED BY	DESIGNED BY	PROJECT	CUSTOMER
	NAFTZGER	GAN	GRADEPLN	RP	RP	GRADING PLAN-NAFTZGER PARK IMPROVEMENTS	CITY OF WICHITA

SCALE: 1" = 5'
DATE: 1-10-97
PROJECT NO. MS0696
SHEET 5 OF 8