PROJECT NO.	SHEET NO.	TOTAL SHEETS
472-83617	19	19

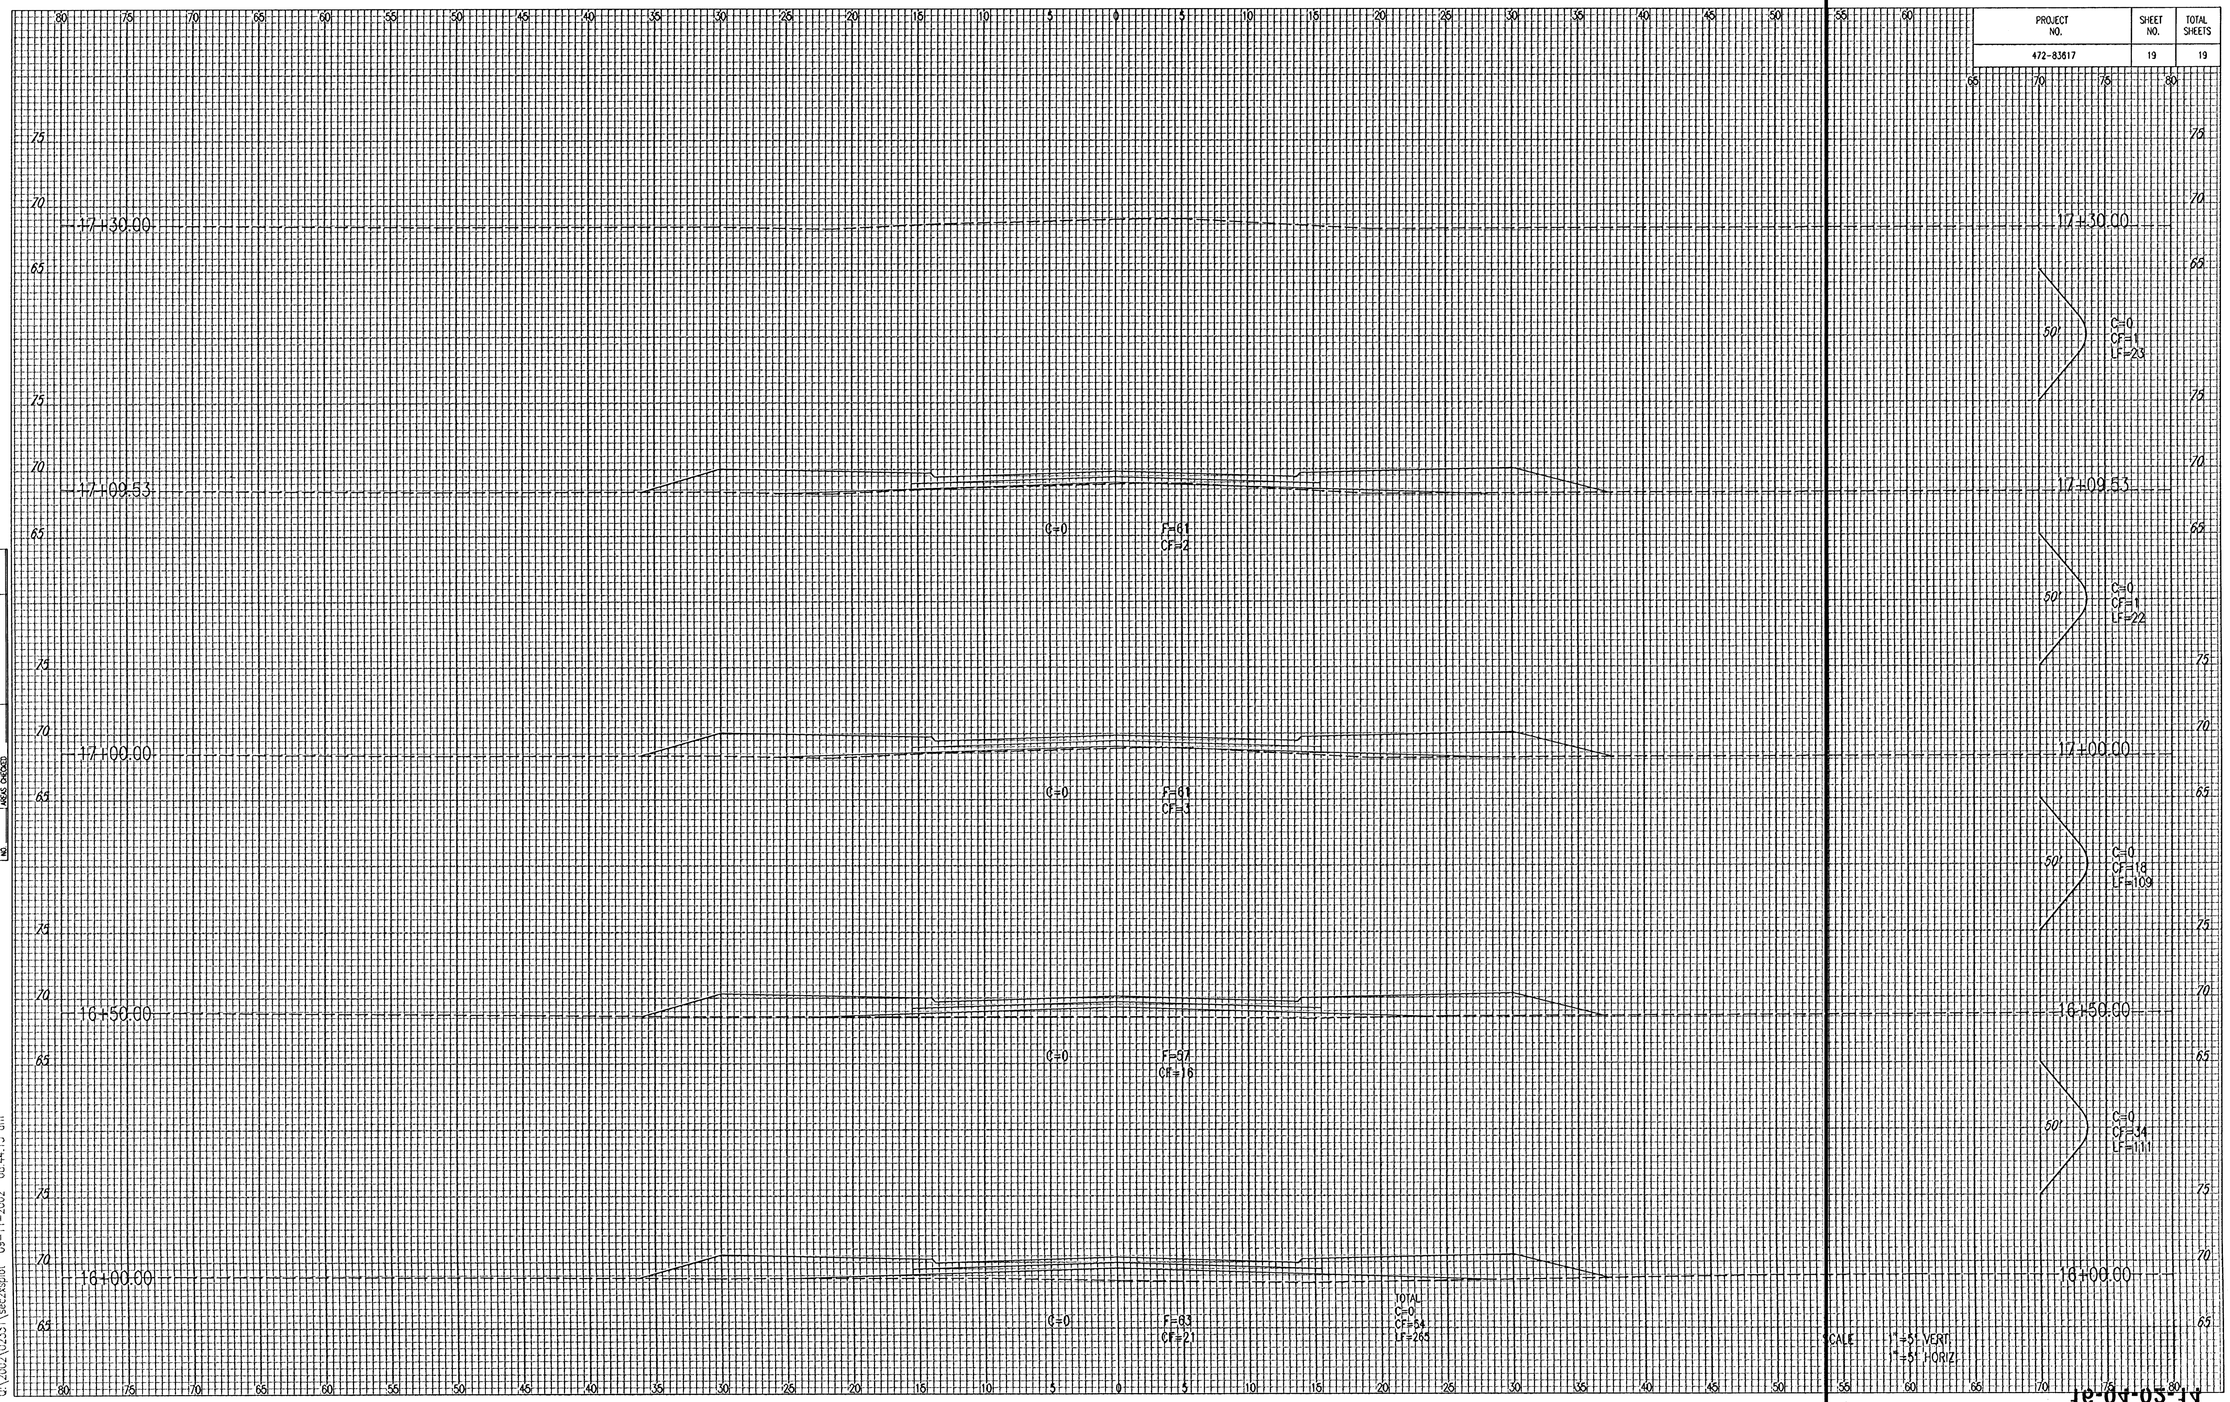

NOTE BOOK NO.
TEMPLATE
AREAS
AREAS CHECKED

DSNR: SAD OPER: DEP SCALE: 1=5.00
Q:\2002\02331\sec2xsplot 09-11-2002 08:44:15 am