FHWA REGION NO.	STATE	PROJECT NO.	FISCAL YEAR	SHEET NO.	TOTAL SHEETS
7	KANSAS	KA-0407-01	2005	3	16

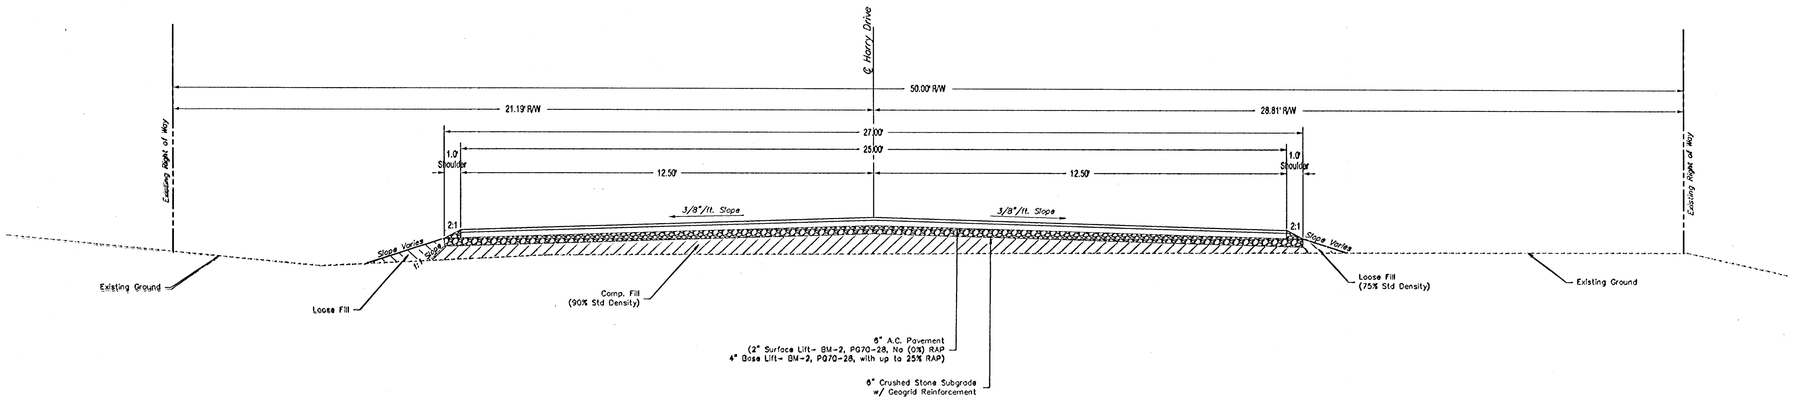

HARRY STREET TYPICAL SECTION

Sta. 1+00.00 to Sta. 3+39.01

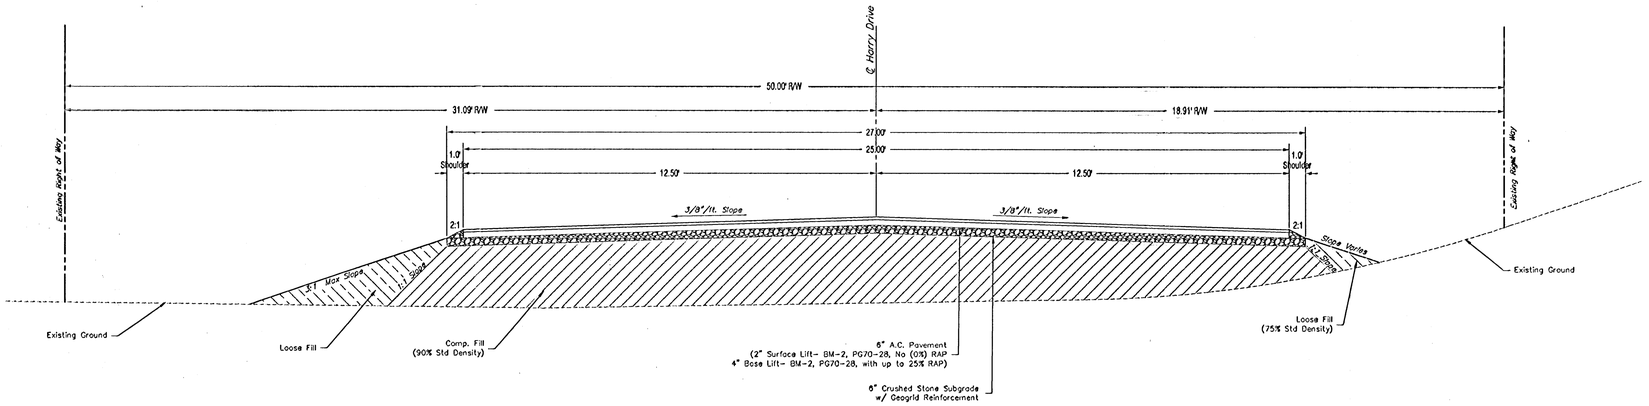

HARRY STREET TYPICAL SECTION

Sta. 3+39.01 to Sta. 14+02.55

Drawing File: P:\\eng\Auburn hills frontage road\land\dwg\basemap(TYPSEC)

Design	AZIER8
Drawn	STAFF
Approved	ENGINEER
Scale	NOTED

Project No. 04-11-E103 CAPITAL IMPROVEMENT PROJECT

HARRY STREET TYPICAL SECTIONS

AUBURN HILLS FRONTAGE ROAD - HARRY STREET

Baughman Company, P.A.
315 Ella St. Wichita, KS 67211 P 316-262-7271 F 316-262-0149
Baughman ENGINEERING | SURVEYING | PLANNING | LANDSCAPE ARCHITECTURE

August, 2005

SHEET 3 OF 16