FHWA REGION NO.	STATE	PROJECT NO.	FISCAL YEAR	SHEET NO.	TOTAL SHEETS
7	KANSAS	KA-0407-01	2005	7	16

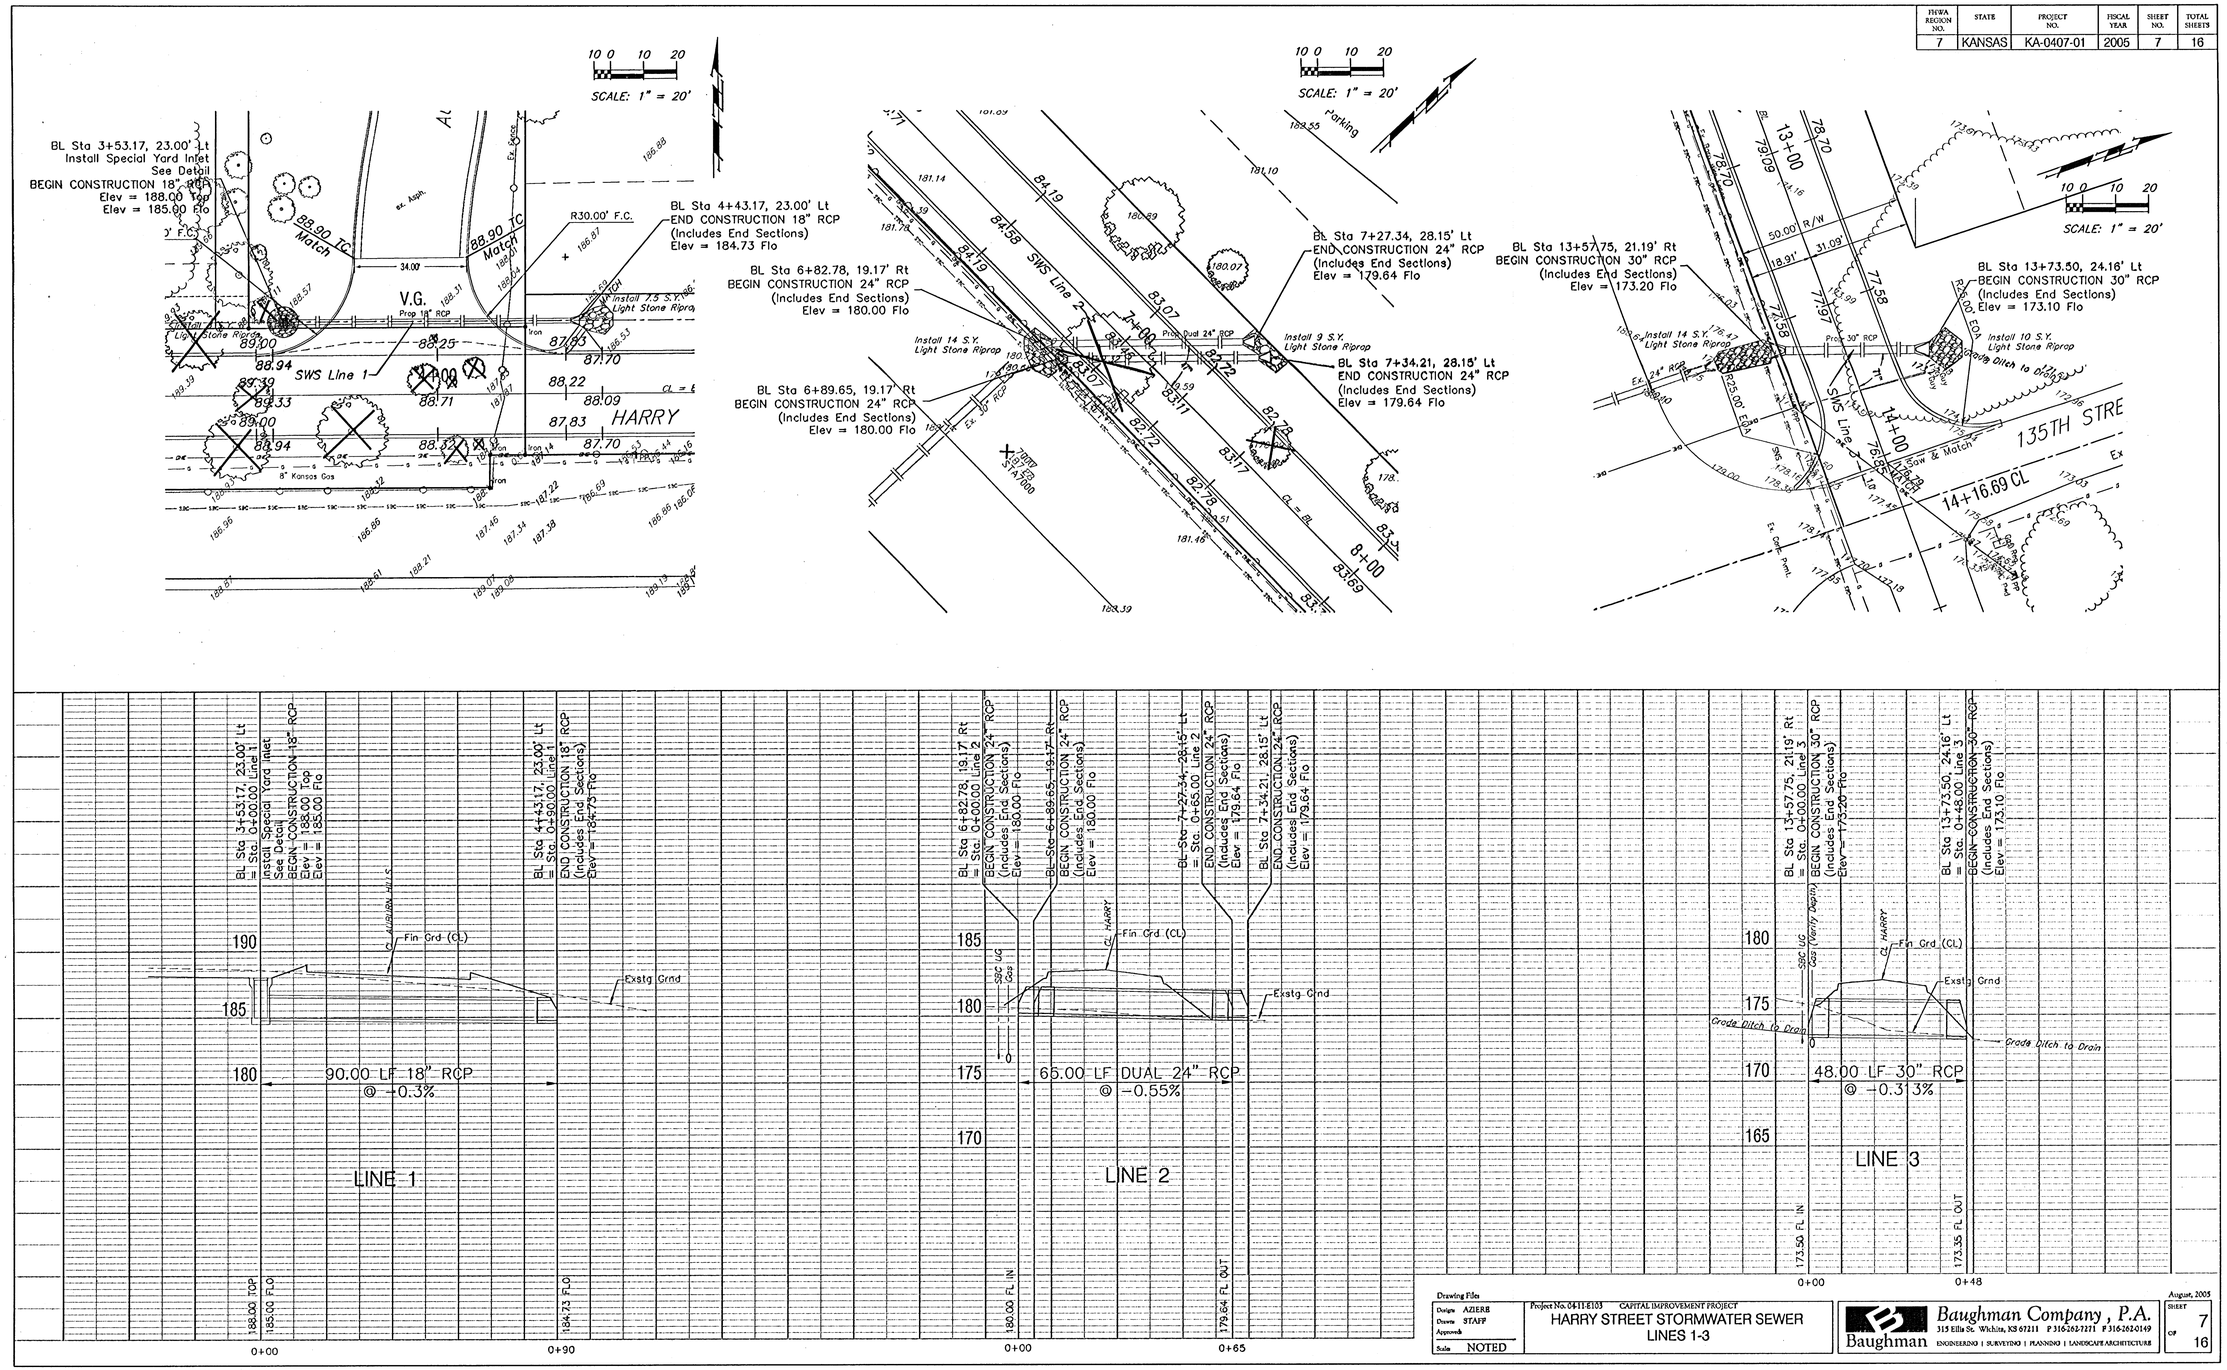

Drawing Files
Designer AZIERE
Drawn STAFF
Approved
Scale NOTED

Project No. 04-11-E103 CAPITAL IMPROVEMENT PROJECT
HARRY STREET STORMWATER SEWER
LINES 1-3

Baughman Company, P.A.
315 Ellis St. Wichita, KS 67211 P 316-262-7271 F 316-262-0149
ENGINEERING | SURVEYING | PLANNING | LANDSCAPE ARCHITECTURE

August, 2005
SHEET 7 OF 16