FHWA REGION NO.	STATE	PROJECT NO.	FISCAL YEAR	SHEET NO.	TOTAL SHEETS
7	KANSAS	KA-0407-01	2005	9	16

10 0 10 20

SCALE: 1" = 20'

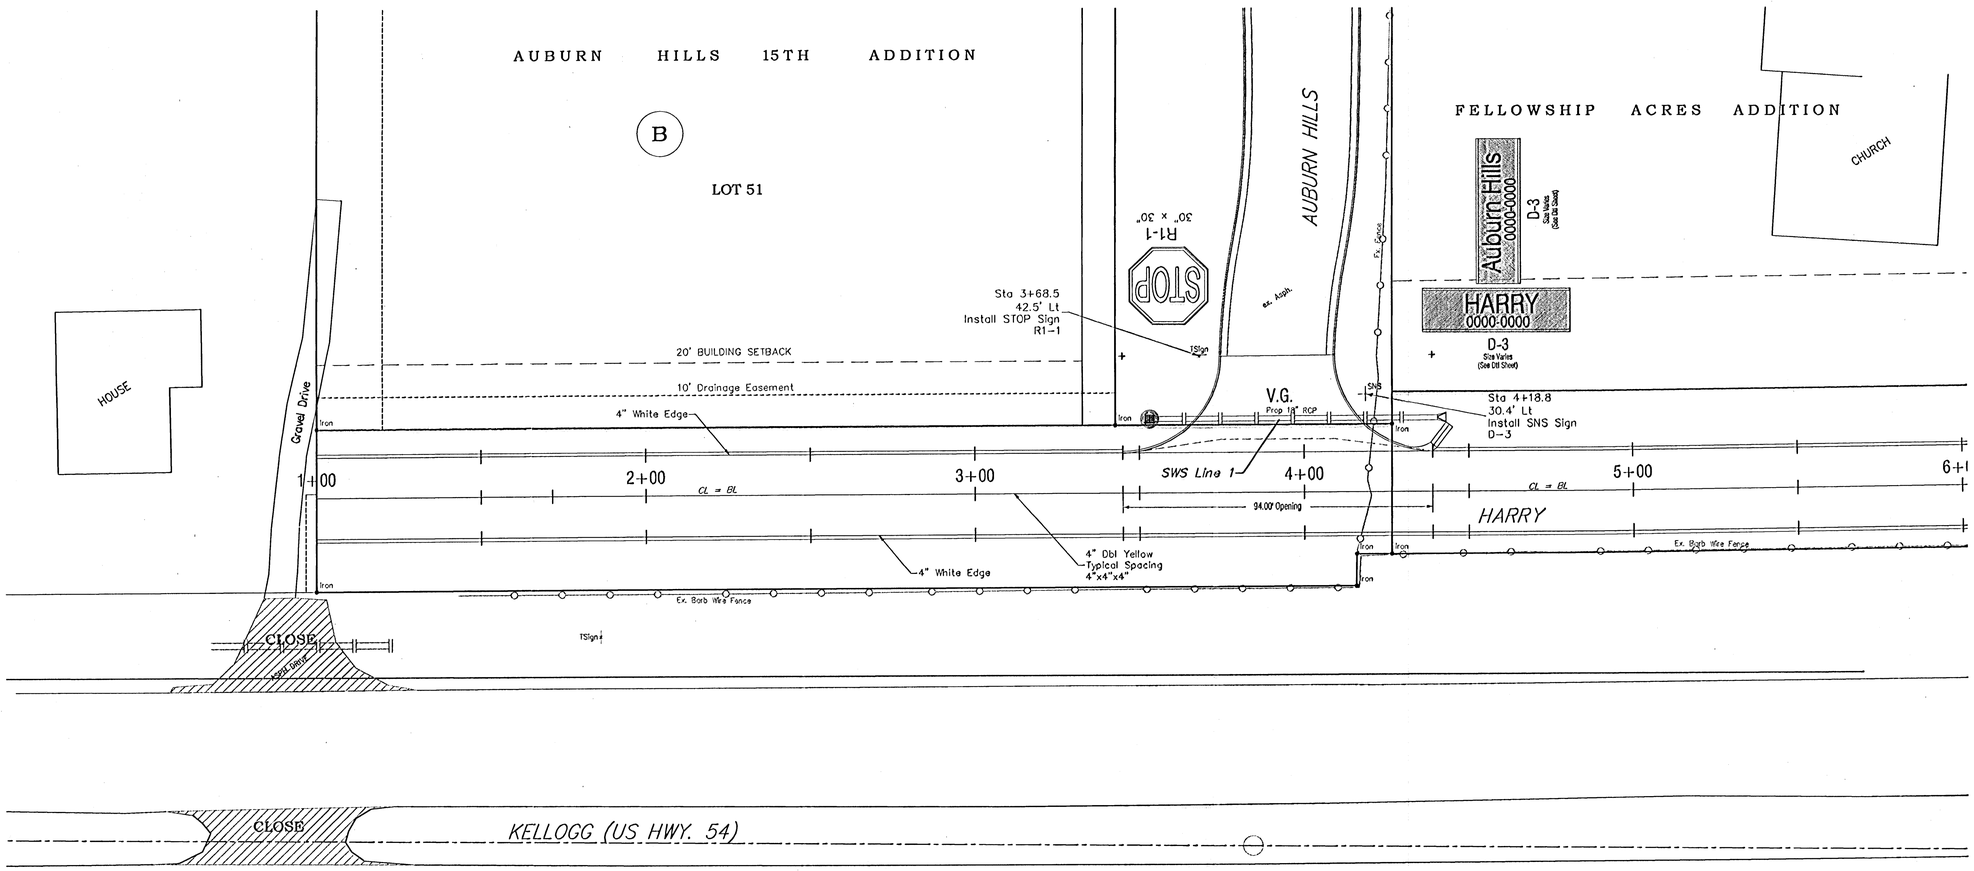

Drawing Files P:\\eng\Auburn hills frontage road\land\dwg\basemap (MARK01)

Design	AZIERB
Drawn	STAFF
Approved	ENGINEER
Scale	NOTED

Project No. 0411.E103 CAPITAL IMPROVEMENT PROJECT

HARRY STREET MARKING AND SIGNING

Sta. 1+00 to Sta. 5+50

AUBURN HILLS FRONTAGE ROAD - HARRY STREET

Baughman Company , P.A.

315 Ellis St. Wichita, KS 67211 P 316.262.7271 F 316.262.0149

Baughman ENGINEERING | SURVEYING | PLANNING | LANDSCAPE ARCHITECTURE

August, 2005

SHEET 9 OF 16