FHWA REGION NO.	STATE	PROJECT NO.	FISCAL YEAR	SHEET NO.	TOTAL SHEETS
7	KANSAS	KA-0407-01	2005	13	16

0 5 10
SCALE: 1" = 10'

4+50

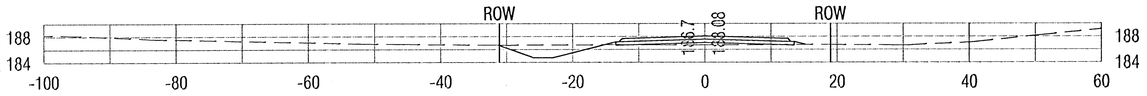

4+00

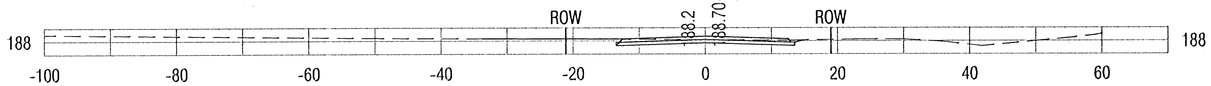

3+84.57

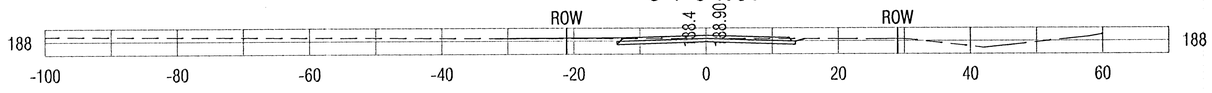

3+50

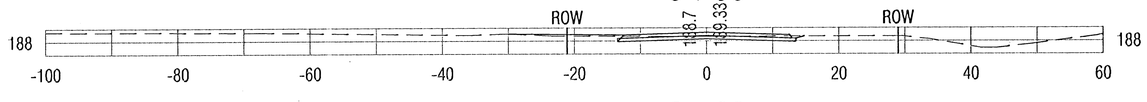

3+00

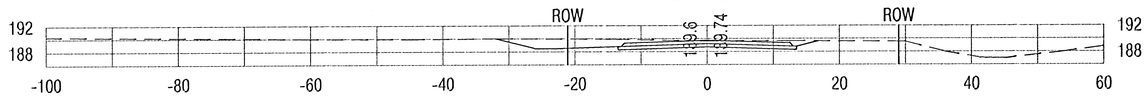

2+50

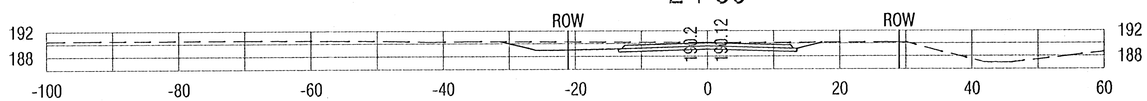

2+00

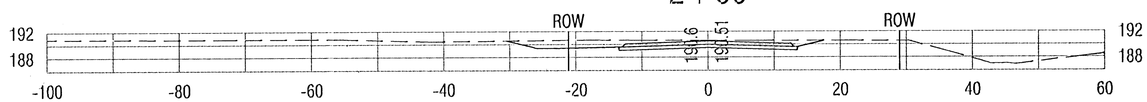

1+50

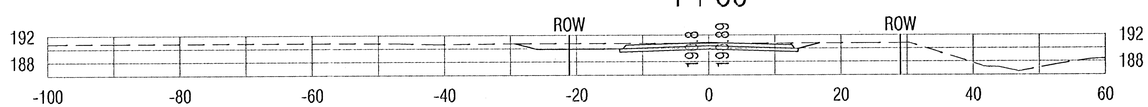

1+00

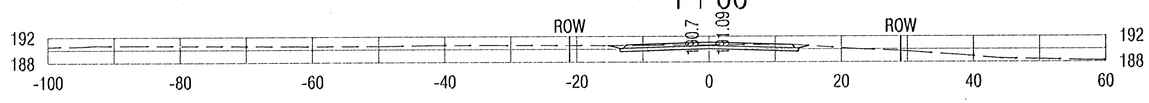

Drawing Files R:\Eng\Auburn hills frontage road\land\dwg\basemap

August, 2005

Design	AZIERR	Project No. 04-11-E103 CAPITAL IMPROVEMENT PROJECT	SHEET 13 OF 16
Drawn	STAFF	HARRY STREET CROSSSECTIONS	
Approved	ENGINEER	AUBURN HILLS FRONTAGE ROAD - HARRY STREET	
Scale	NOTED		

Baughman Company, P.A.
315 Ellis St. Wichita, KS 67211 P 316-262-7271 F 316-262-0149
Baughman ENGINEERING | SURVEYING | PLANNING | LANDSCAPE ARCHITECTURE