

FHWA REGION NO.	STATE	PROJECT NO.	FISCAL YEAR	SHEET NO.	TOTAL SHEETS
7	KANSAS	KA-0407-01	2005	14	16

0 5 10
SCALE: 1" = 10'


7+50

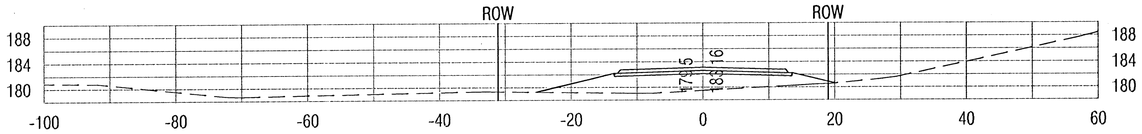


7+25

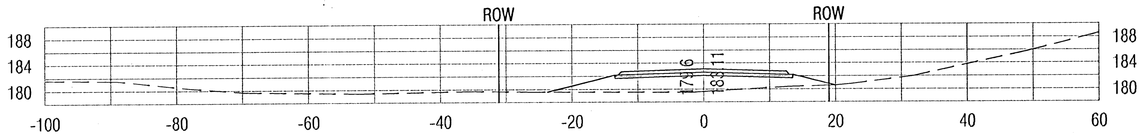


7+00

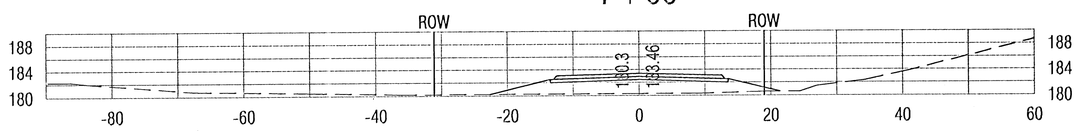


6+50

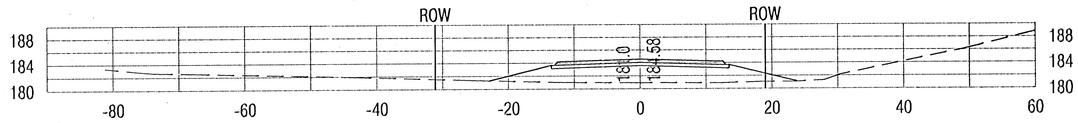


6+00

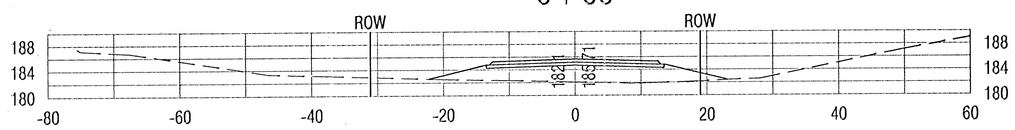

5+50

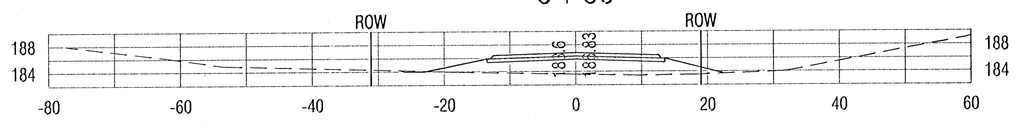

5+00

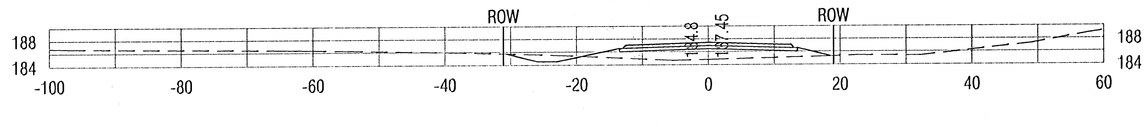

Drawing File: R:\eng\Auburn hills frontage road\land\dwg\basemap

Design	AZIERE
Drawn	STAFF
Approved	ENGINEER
Scale	NOTED

Project No. 04-11-E103 CAPITAL IMPROVEMENT PROJECT

HARRY STREET CROSSSECTIONS

AUBURN HILLS FRONTAGE ROAD - HARRY STREET

Baughman Company , P.A.
315 Ellis St. Wichita, KS 67211 P 316.262.7271 F 316.262.0149
Baughman ENGINEERING | SURVEYING | PLANNING | LANDSCAPE ARCHITECTURE

August, 2005

SHEET 14 OF 16