FHWA REGION NO.	STATE	PROJECT NO.	FISCAL YEAR	SHEET NO.	TOTAL SHEETS
7	KANSAS	KA-0407-01	2005	15	16

0 5 10
SCALE: 1" = 10'

11+50

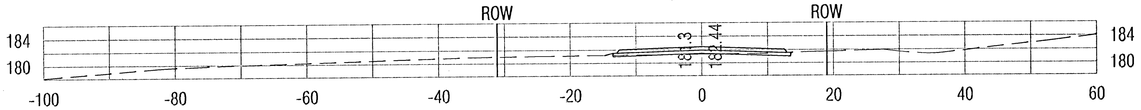

11+00

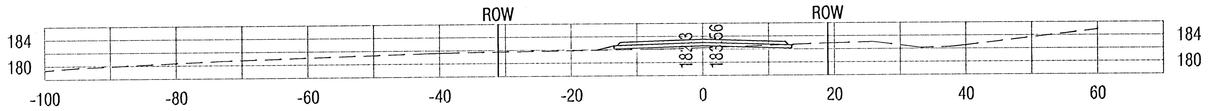

10+50

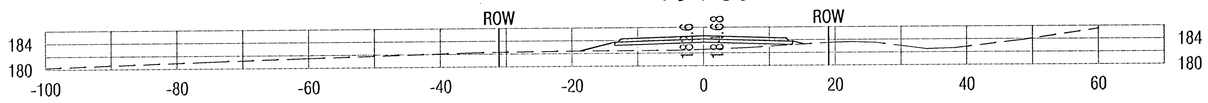

10+00

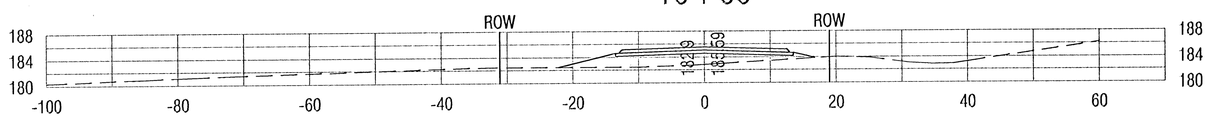

9+50

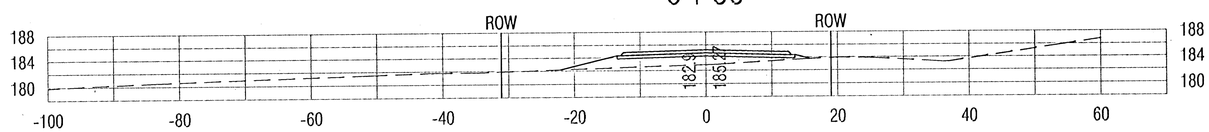

9+00

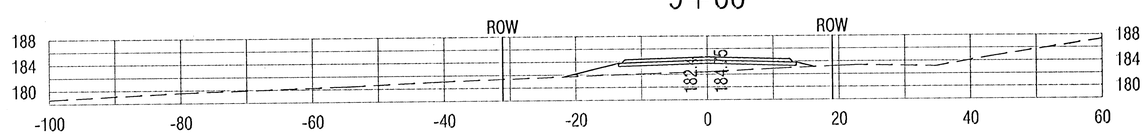

8+50

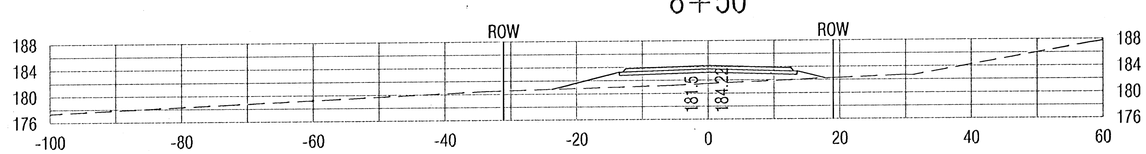

8+00

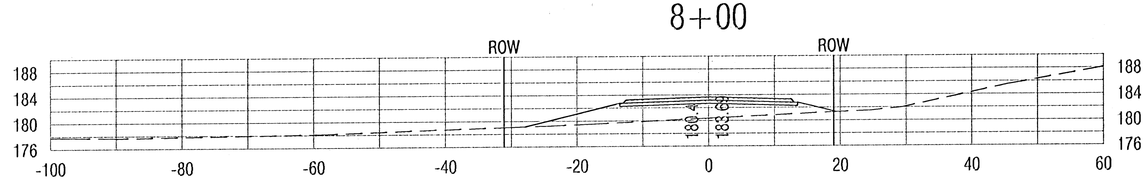

Drawing Files P:\\eng\Auburn hills frontage road\land\dwg\basemap

Design AZIERE
Drawn STAFF
Approved ENGINEER
Scale NOTED

Project No. 04-11-E103 CAPITAL IMPROVEMENT PROJECT

HARRY STREET CROSSSECTIONS

AUBURN HILLS FRONTAGE ROAD - HARRY STREET

Baughman Company, P.A.
315 Ellis St. Wichita, KS 67211 P 316-262-7271 F 316-262-0149
ENGINEERING | SURVEYING | PLANNING | LANDSCAPE ARCHITECTURE

August, 2005

SHEET 15 OF 16