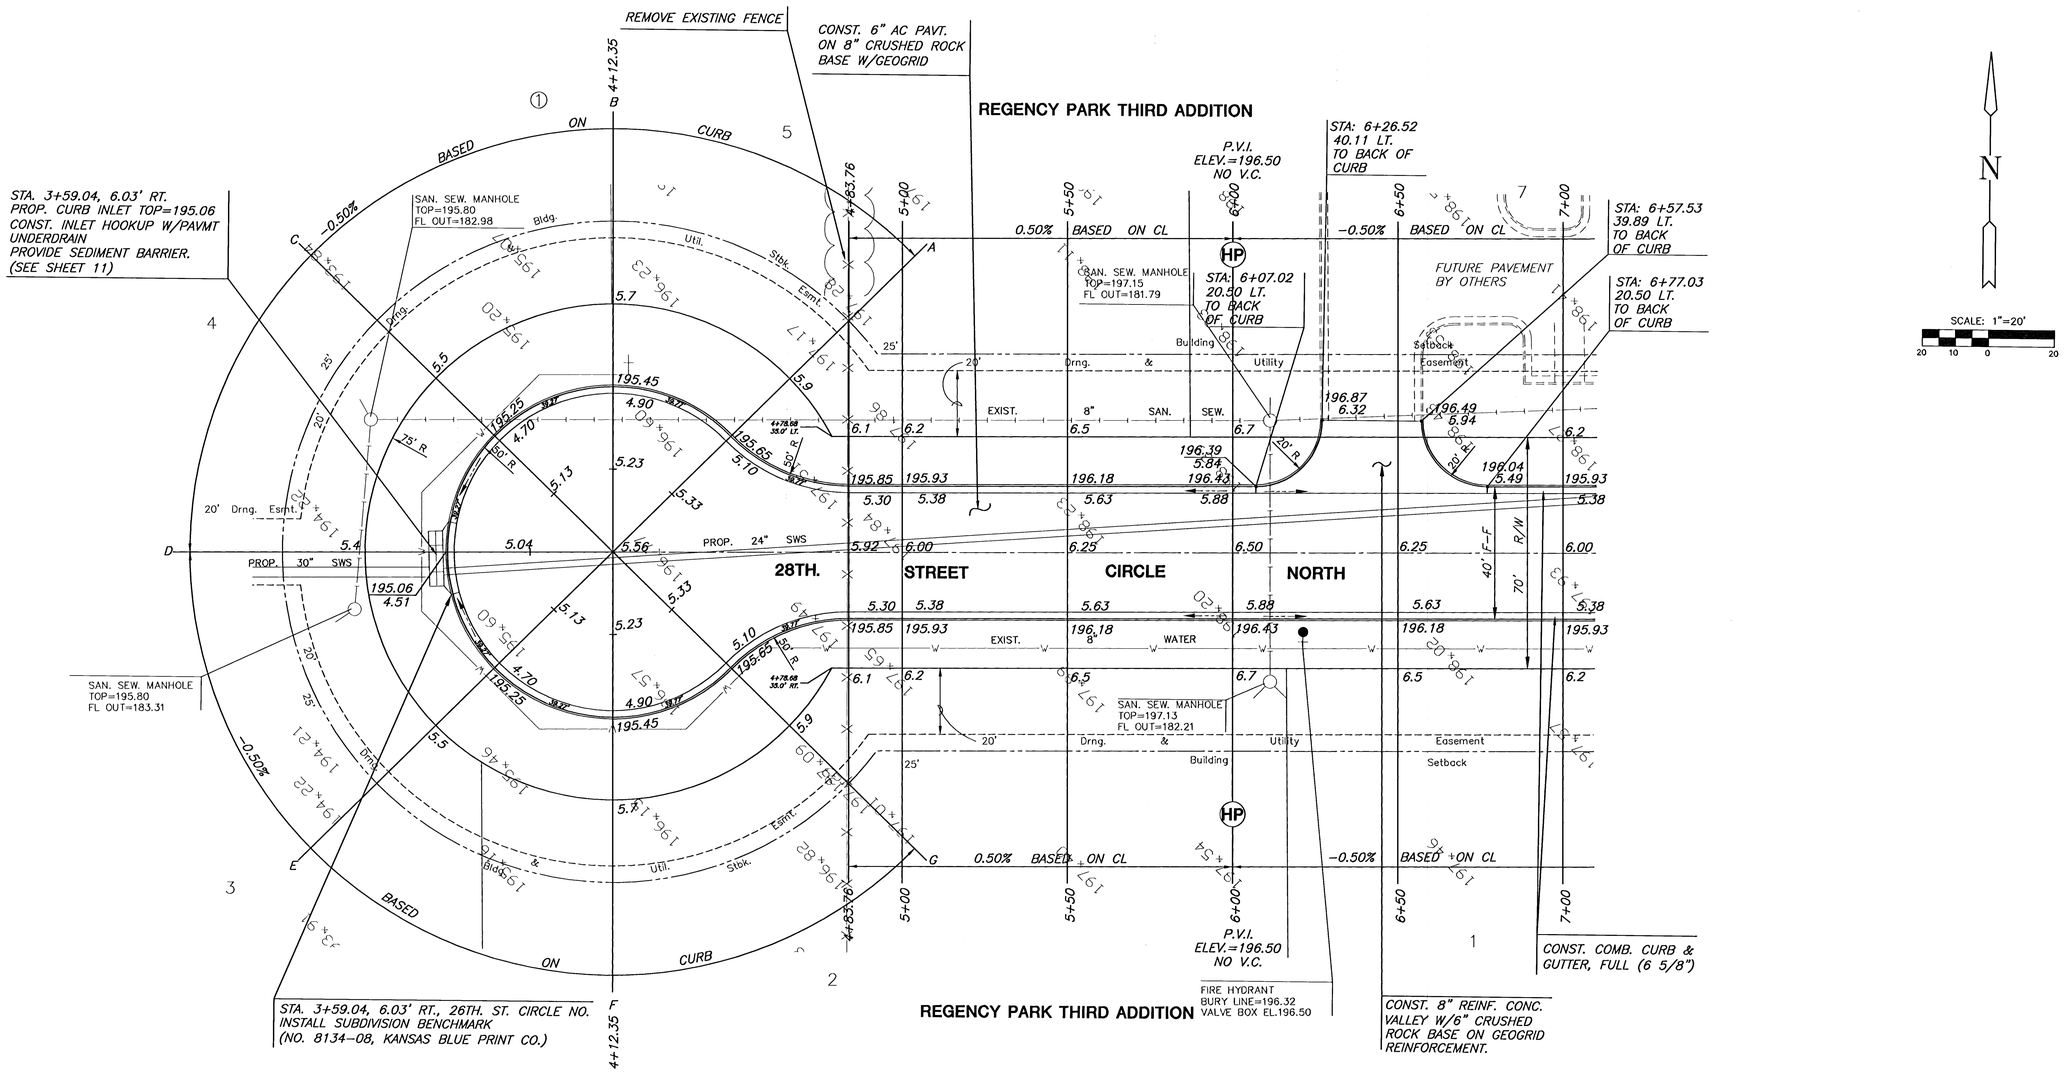


## SUBDIVISION BENCH MARKS

| NO. | STREET AND STATION | FROM CL | DESCRIPTION | ELEVATIONS |
|---|---|---|---|---|
| 1 | STA.,3+59.04 | 6.03' RT | SOUTH SIDE OF INLET IN CURB | 195.06 |

NOTE: CONTRACTOR SHALL INSTALL SUBDIVISION BENCH MARKS ("FLAT SURVEY MARKERS NO. 8134-08 3" TOP DIAMETER" PROVIDED BY KANSAS BLUE PRINT CO., INC.) COSTS TO BE CONSIDERED SUBSIDIARY TO CONSTRUCTION OF COMBINED CURB AND GUTTER.

NOTES:
1. TOP OF CURB ELEVATIONS SHOWN ARE FOR FULL CURB.
2. CONTRACTOR SHALL REMOVE ALL TREES WITHIN ROAD R/W.

G:\CIVIL\96104\05018\dwg\PAV\05018E1.dwg

MKEC ENGINEERING CONSULTANTS
411 N. WEBB ROAD
WICHITA, KS. 67206
316 - 684 - 9600

**REGENCY PARK THIRD**
PROJECT NAME

**26TH. STREET CIRCLE NORTH**
SHEET TITLE

| SRS | DM | SRS |
|---|---|---|
| DESIGN BY: | DRAWN BY: | CHECKED BY: |
| JULY 2005 | 05018E1 | 6 / 18 |
| DATE | JOB NO. | SHEET/OF |