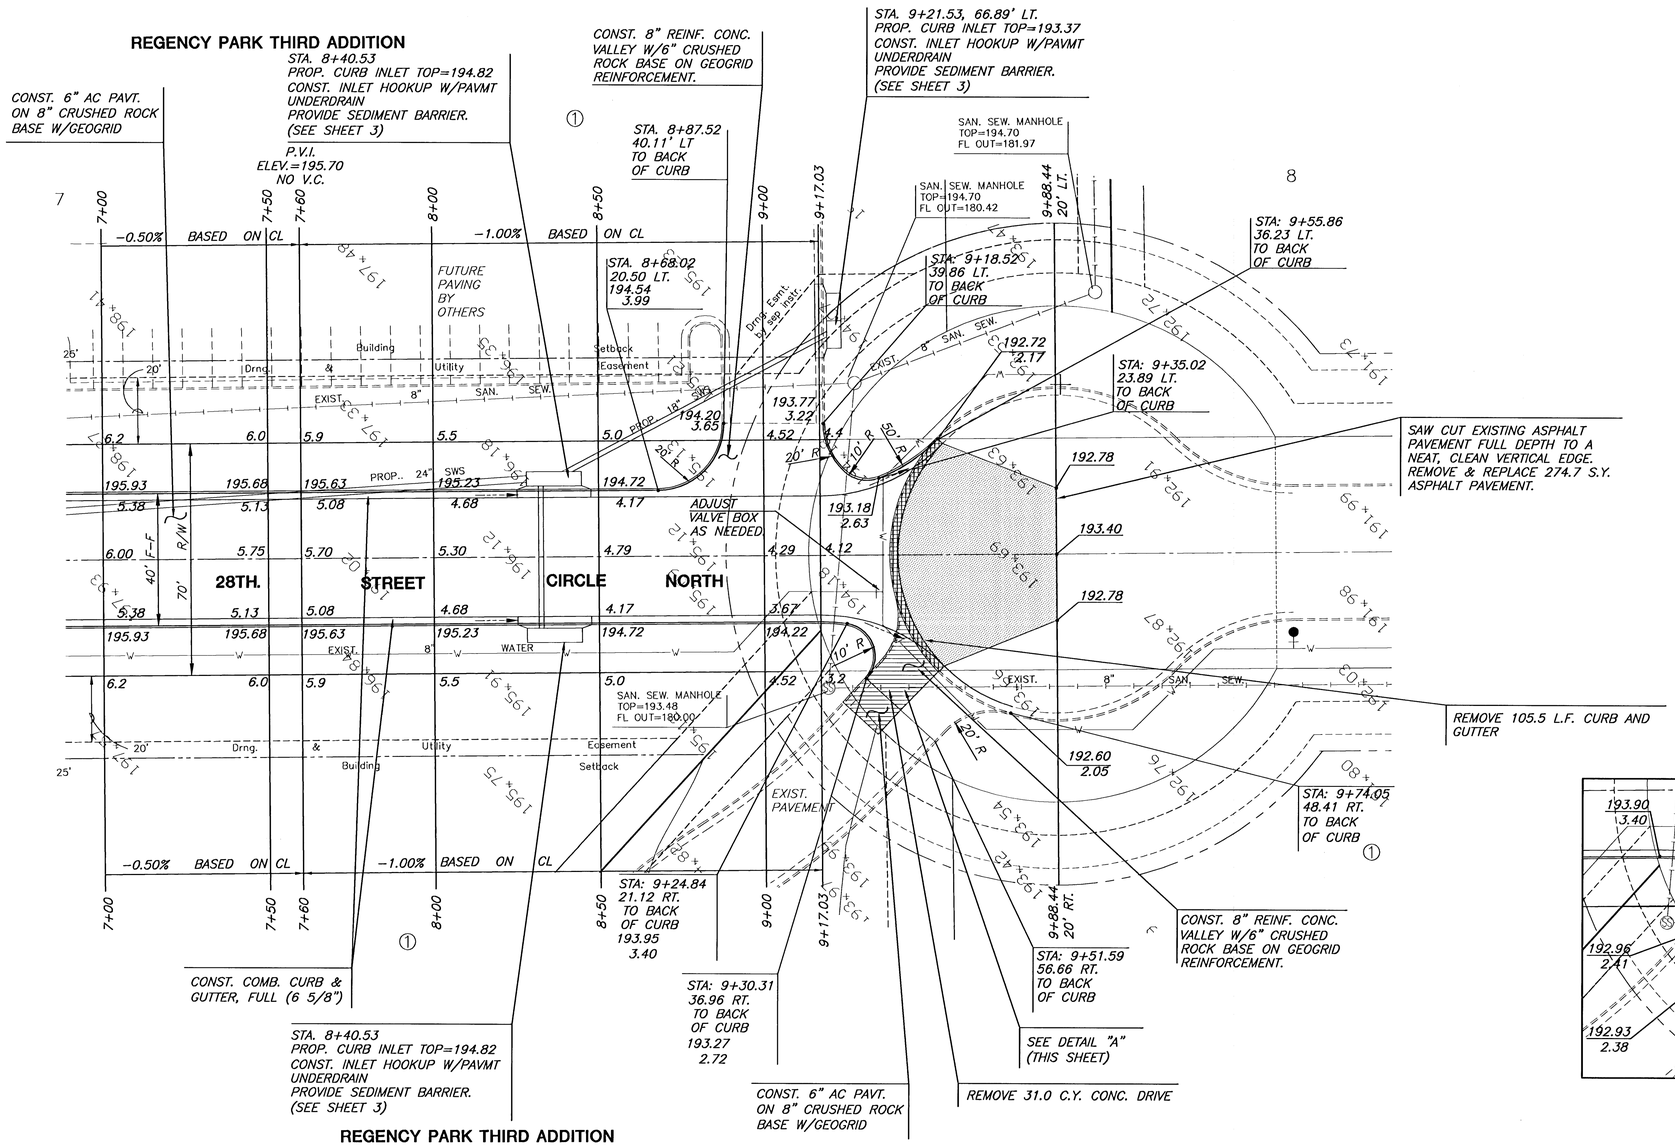

NOTES:

1. TOP OF CURB ELEVATIONS SHOWN ARE FOR FULL CURB.
2. CONTRACTOR SHALL REMOVE ALL TREES WITHIN ROAD R/W.
3. CONTRACTOR SHALL MAINTAIN ACCESS TO BEAUTY FIRST AT ALL TIMES DURING CONSTRUCTION.

G:\CIVIL\98104\05018\dwg\PAV\05018E2.dwg

MKEC ENGINEERING CONSULTANTS
411 N. WEBB ROAD
WICHITA, KS. 67206
316 - 684 - 9600

REGENCY PARK THIRD (PROJECT NAME)		
26TH STREET CIRCLE NORTH (SHEET TITLE)		
SRS (DESIGN BY)	DM (DRAWN BY)	SRS (CHECKED BY)
JULY 2005 (DATE)	05018E2 (JOB NO.)	7 / 18 (SHEET/OF)