
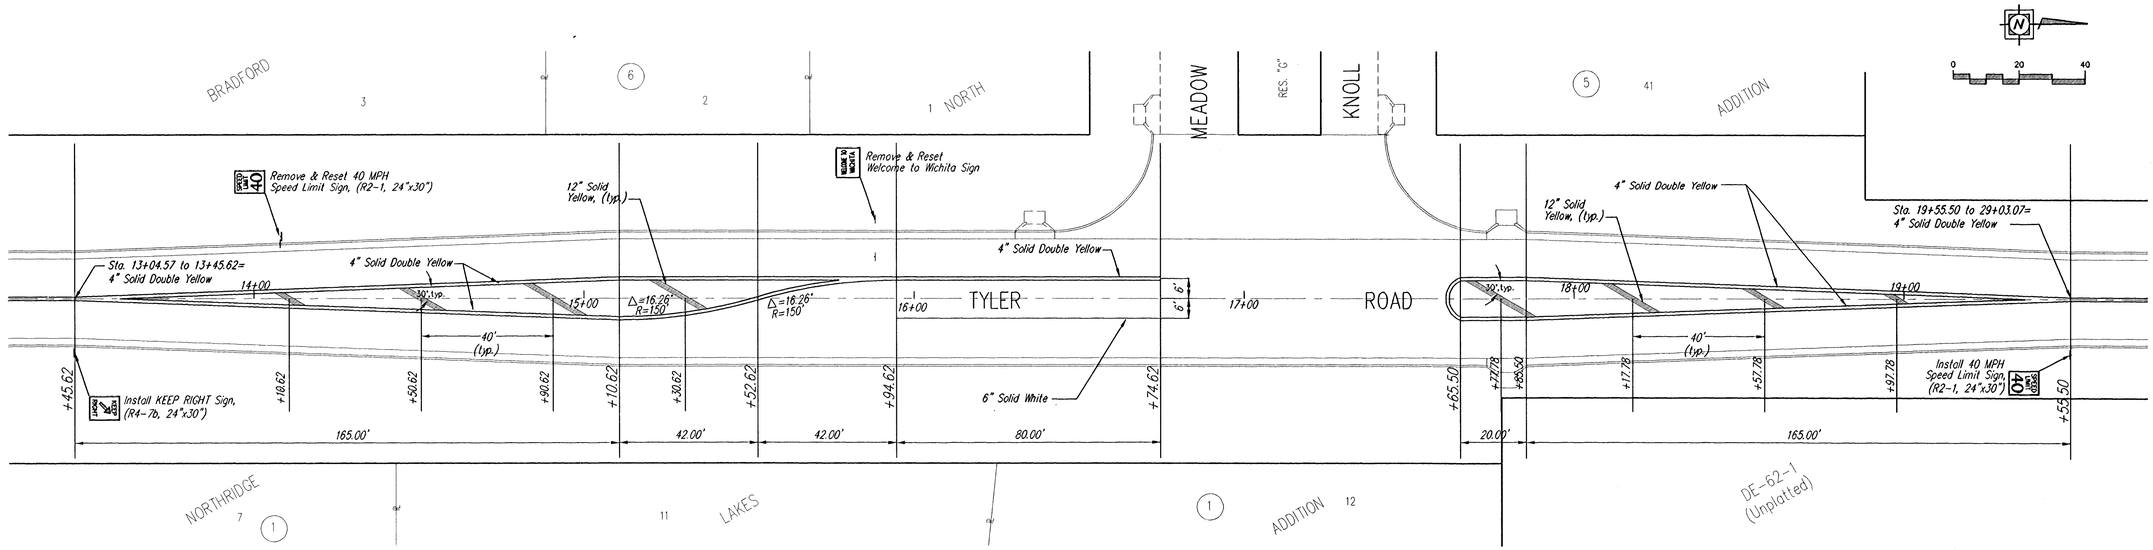


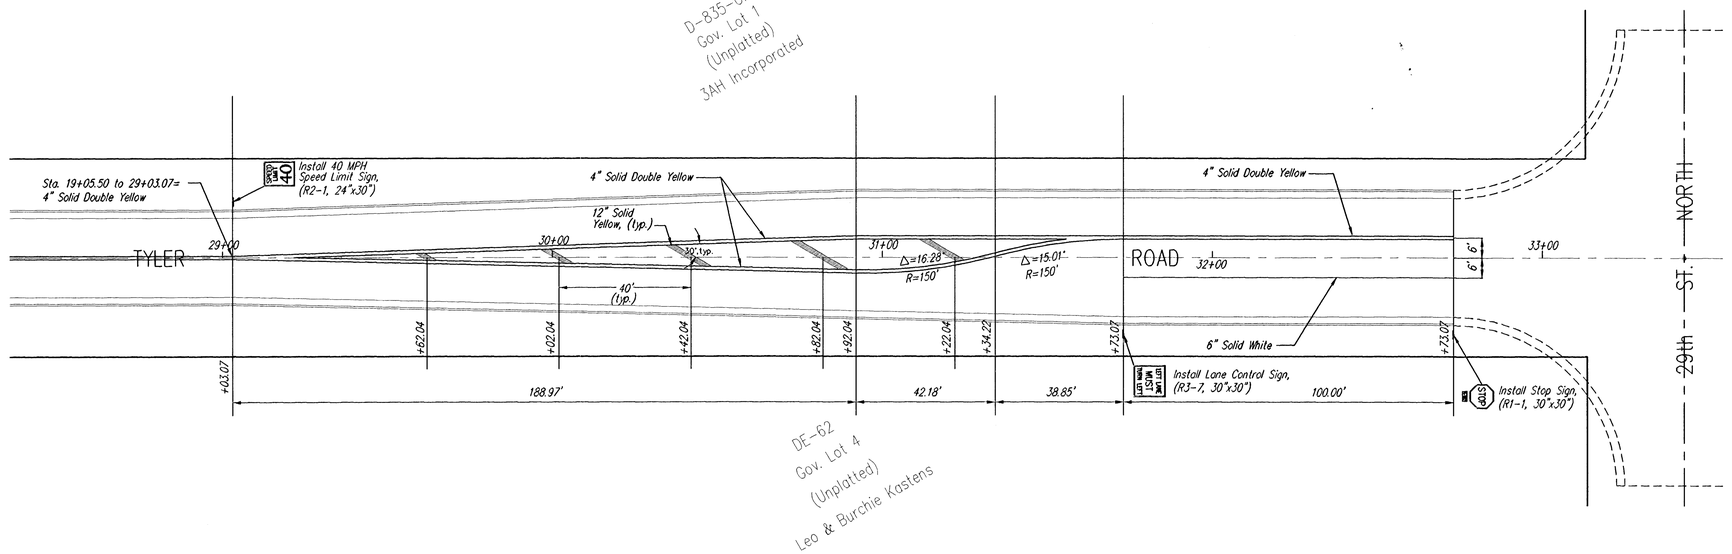

NOTES:

1. Install street signs in accordance with the Manual on Uniform Traffic Control Devices.
2. Refer to standard Signing Details, sht. 18.
3. Pavement markings shall be reflectorized thermoplastic type, conforming to standard City of Wichita specifications.

YOUNG & ASSOCIATES, P.A.
Civil and Environmental Engineers
100 South Georgie
Derby, Kansas, 67037
Tele: (316) 788-2552
Fax: (316) 788-4408

City of Wichita
Sedgwick County, Kansas

PAVEMENT MARKING PLAN

Tyler Road from 29th Street North to 1/4 mile South
Street and Storm Drainage Improvements

Project No.: 96-036-002	Engr.: C.R. Young
Date: February 1997	Tech.: J.L. Murphy
	Sheet No. 15 of 27

DE_MARKING.dwn 04:07, 6-18-97 &CADWIN_v12