FHWA REGION NO.	STATE	PROJECT NUMBER	FISCAL YEAR	SHEET NUMBER	TOTAL SHEETS
7	KANSAS	87N-0195-01	2001	3	6

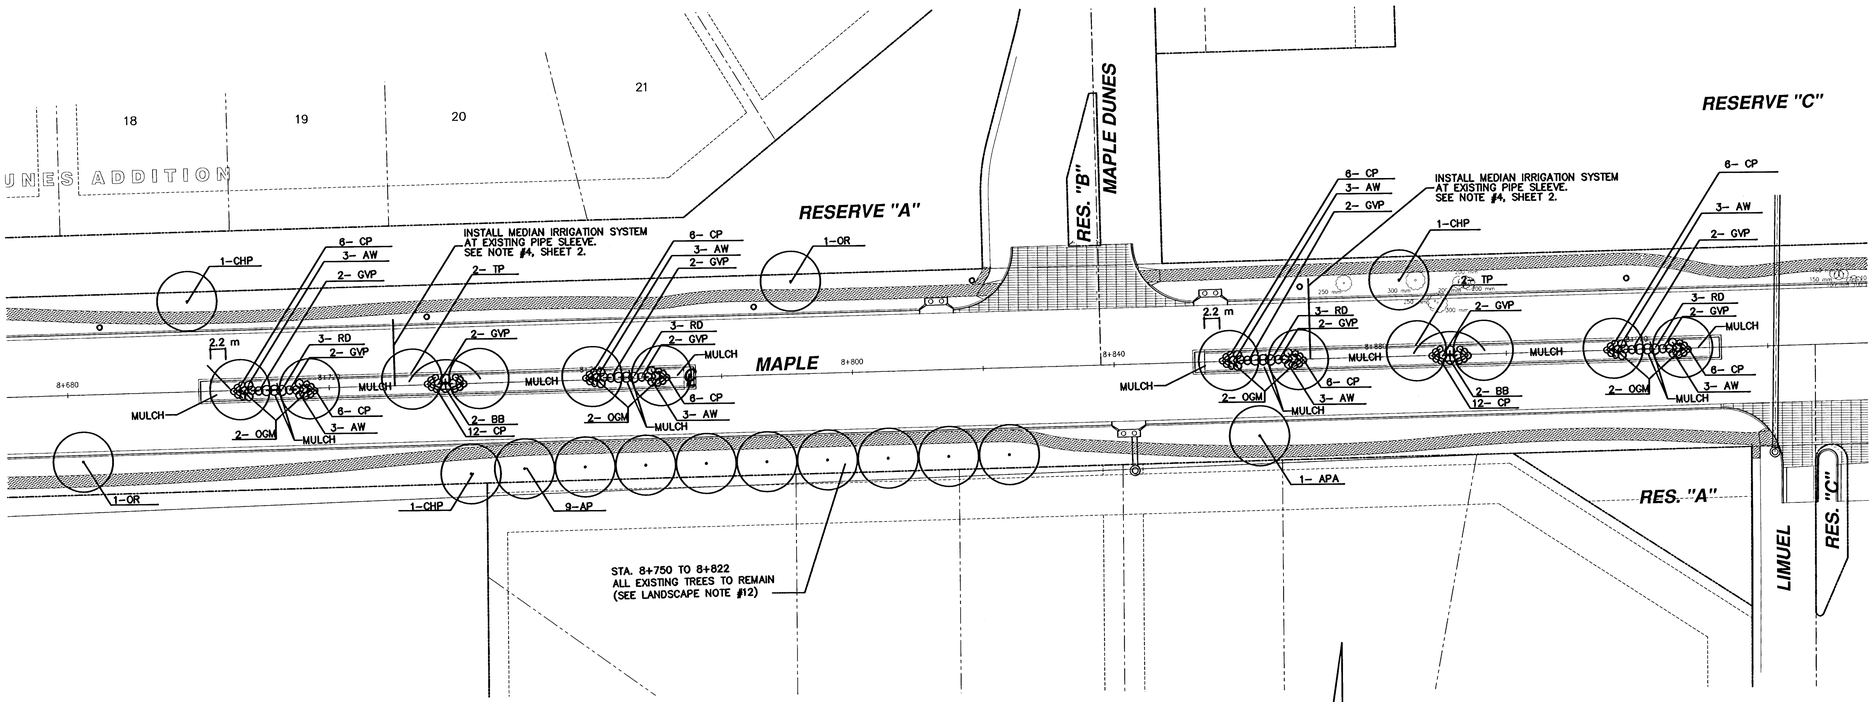

SRB

SCALE

10 0 10 20

PLAN: Lat. & Long. (meters)

MAPLE ST. IMPROVEMENTS - 119TH ST. W. TO 135TH ST. W.
LANDSCAPE PLAN

SRB 924 NORTH MAIN WICHITA, KANSAS 67203 www.srb1.com
316-264-8009 FAX 264-4621 E-Mail: srb@srb1.com
SAVOY, RUGGLES & BOHM, P.A.
ENGINEERING & SURVEYING

REVISED 12-16-02 01-29-03

PROJECT NUMBER 472-76-245-83262-000-000-001

DRAWN	DESIGN	REVIEW	DATE	UTILITY	SRB JOB
Staff	R.J.		6-24-02		1217T

DWG LAND.DWG 3 6