FHWA REGION NO.	STATE	PROJECT NUMBER	FISCAL YEAR	SHEET NUMBER	TOTAL SHEETS
7	KANSAS	87N-0195-01	2001	4	6

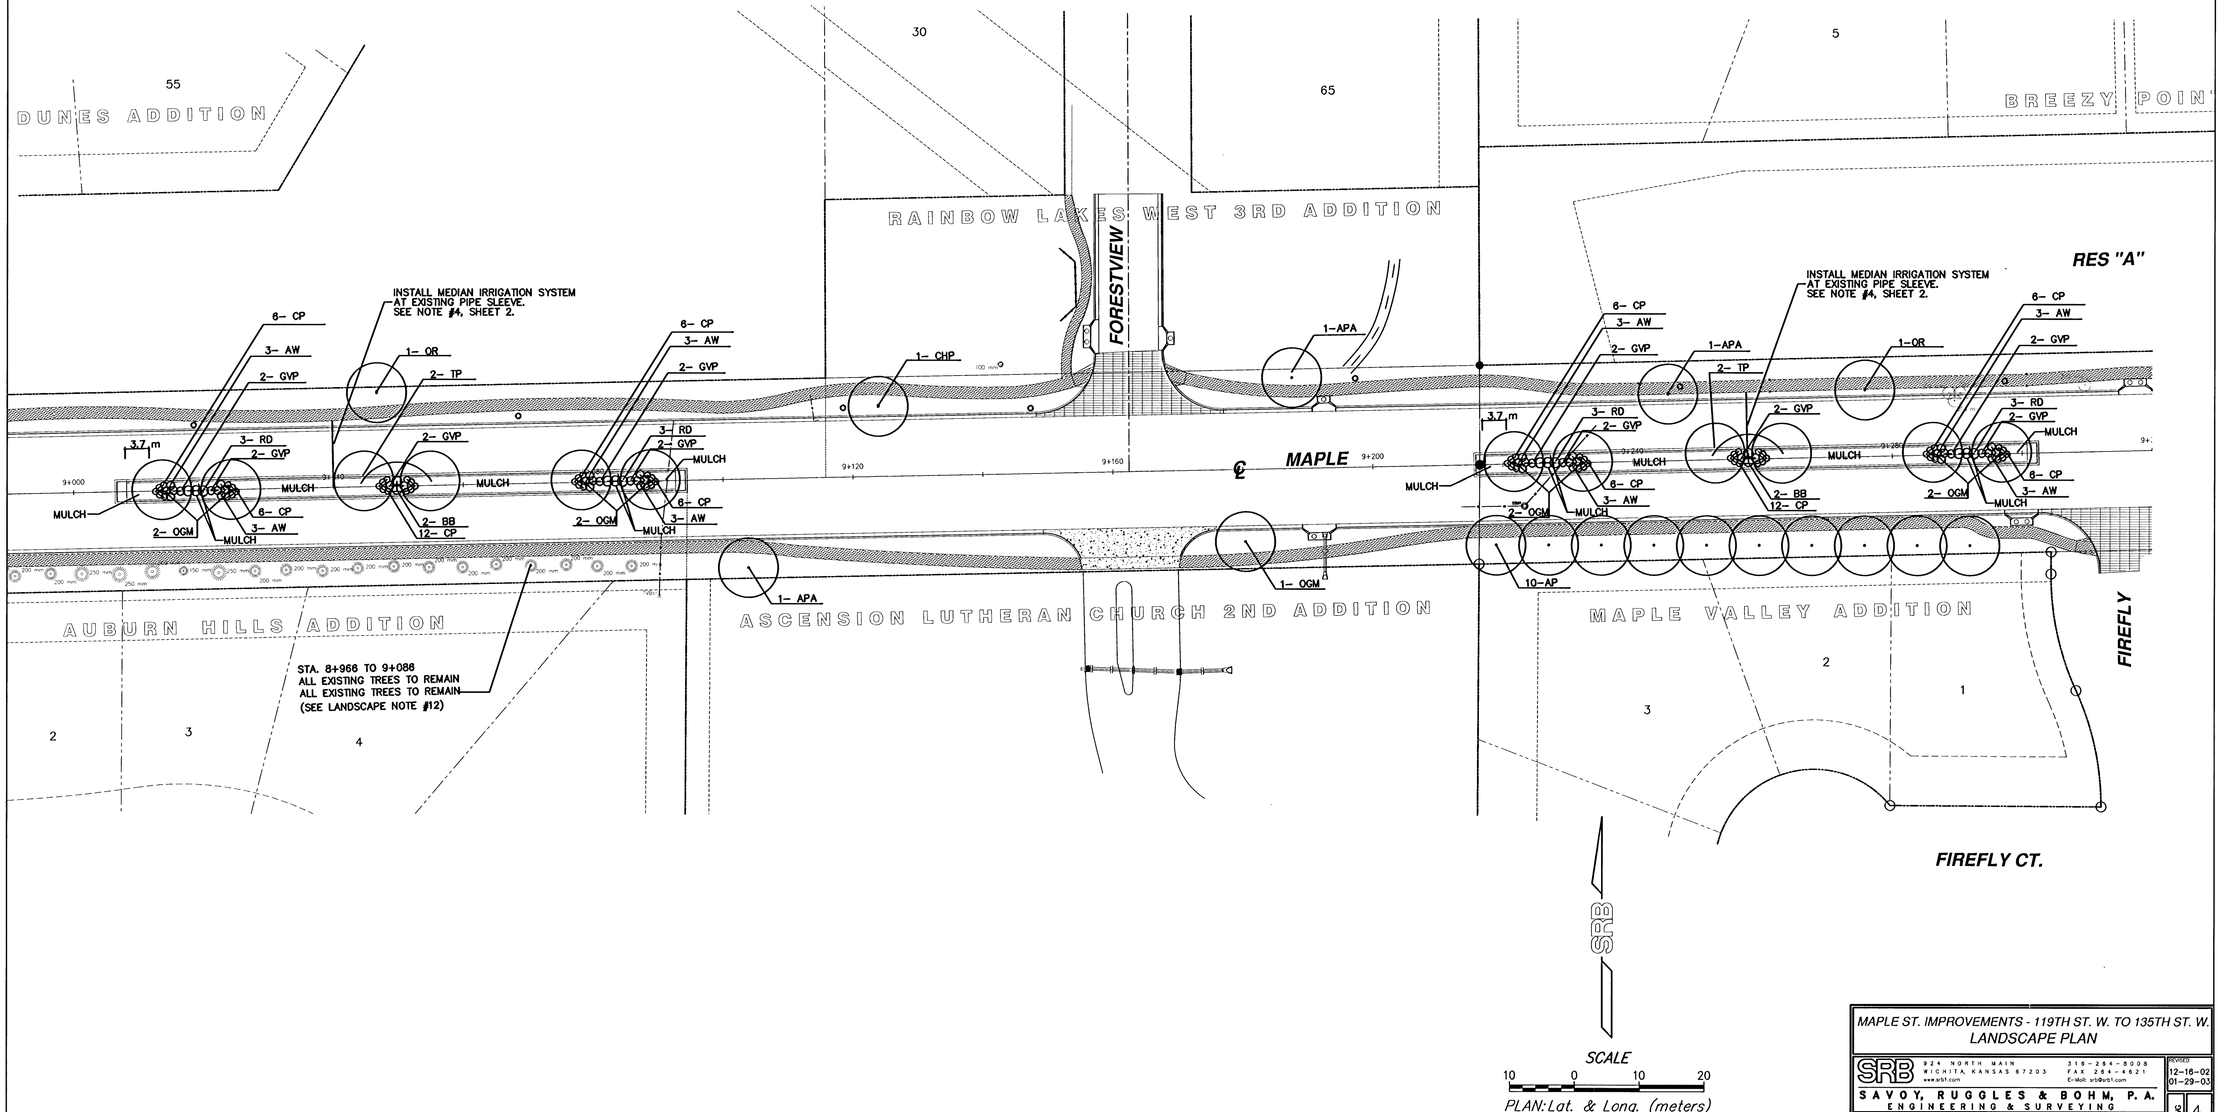

MAPLE ST. IMPROVEMENTS - 119TH ST. W. TO 135TH ST. W.
LANDSCAPE PLAN

SRB
924 NORTH MAIN
WICHITA, KANSAS 67203
316-264-8008
FAX 264-4621
www.srb1.com
E-Mail: srb@srb1.com
SAVOY, RUGGLES & BOHM, P.A.
ENGINEERING & SURVEYING

REVISED
12-16-02
01-29-03

PROJECT NUMBER
472-76-245-83262-000-000-001

DRAWN	DESIGN	REVIEW	DATE	UTILITY	SRB JOB
Staff	R.J.		6-24-02		1217T

DRC LA02.DWG

4
6