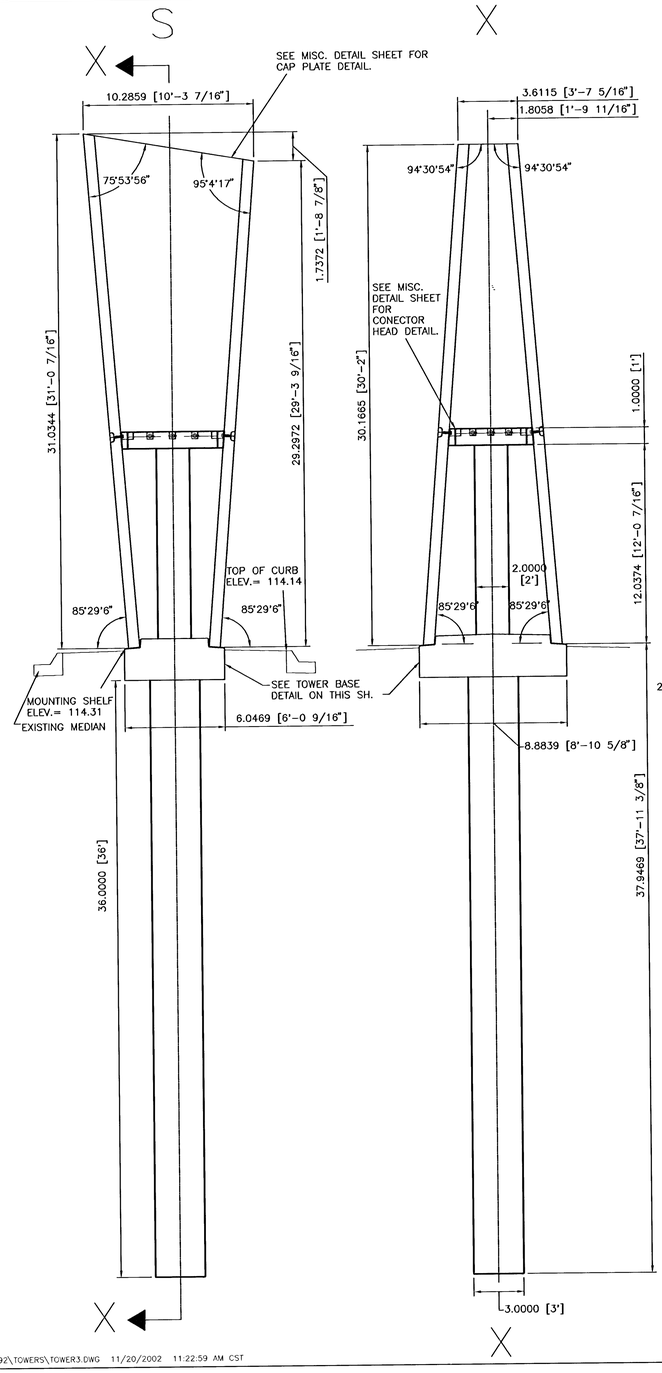

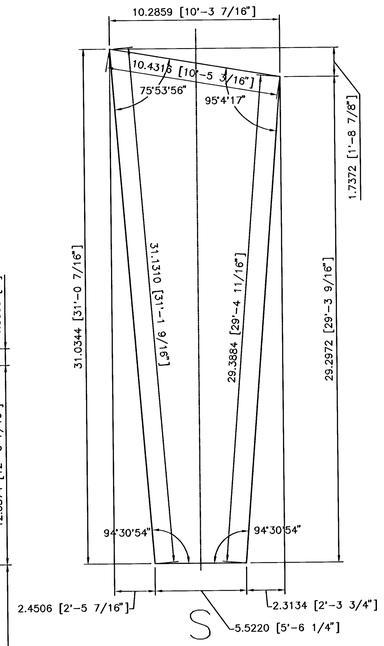

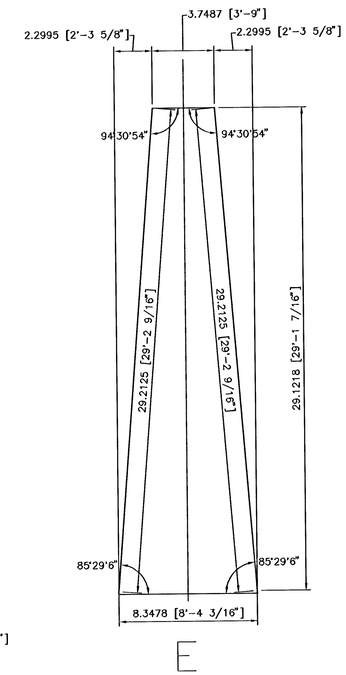

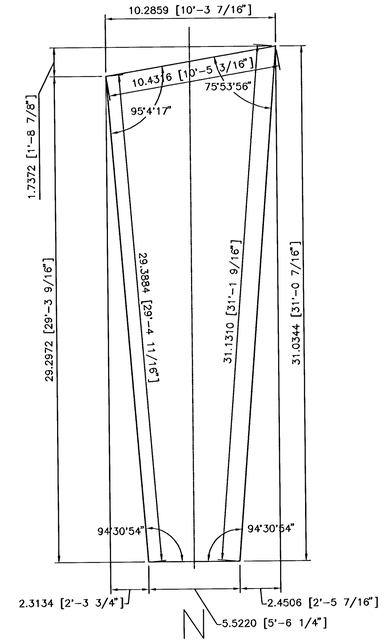

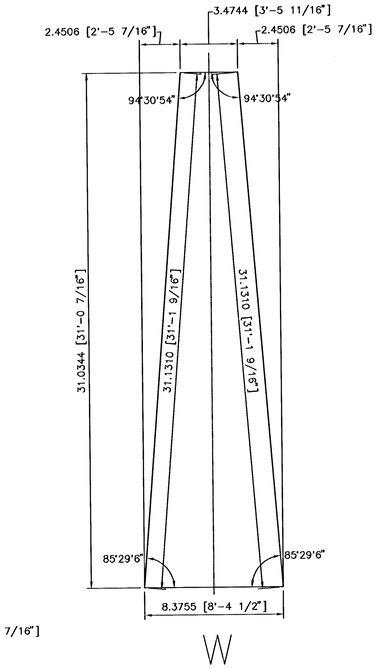

SCALE: 1/4"=1'

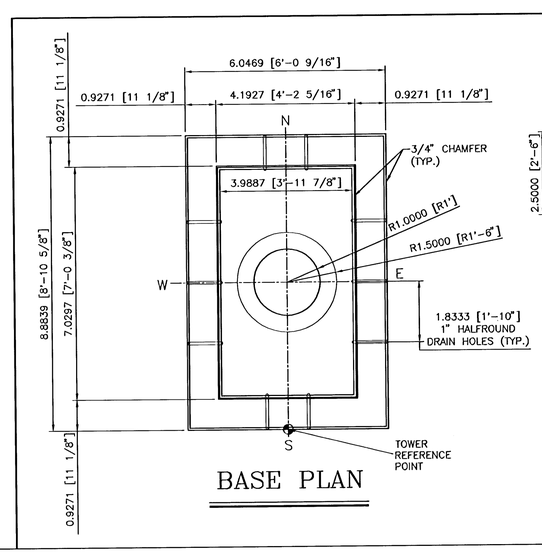

BASE PLAN

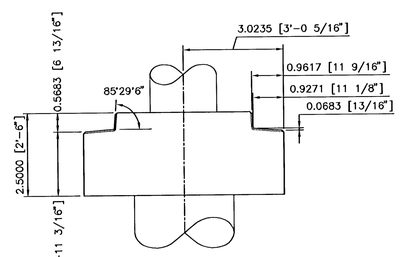

E-W SECTION

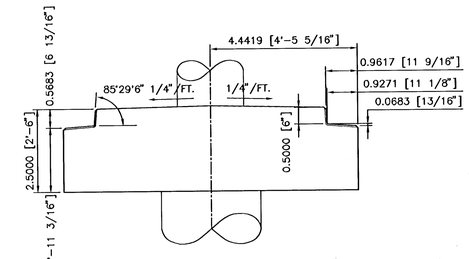

N-S SECTION

NOTE:
1. SEE TOWER #3 & #4 REINFORCING DETAILS SHEET FOR REINFORCING LAYOUT.

2. DIMENSIONS SHOWN REFERENCE THE WORKING POINTS SHOWN ON THE MISC. DETAIL SHEET.

TOWER BASE DETAIL

SCALE: 1/2"=1'

MKEC ENGINEERING CONSULTANTS
411 N. WEBB ROAD
WICHITA, KS. 67206
316-684-9600

SENECA STREET (PROJECT NAME)		
TOWER #3 (STA. 38+71.74 SENECA ST.) (SHEET TITLE)		
KJS/RSB (DESIGN BY)	RSB (DRAWN BY)	KJS (CHECKED BY)
NOVEMBER/2002 (DATE)	98092 (JOB NO.)	6 / 12 (SHEET/OF)

G:\CIVIL\98092\TOWERS\TOWER3.DWG 11/20/2002 11:22:59 AM CST