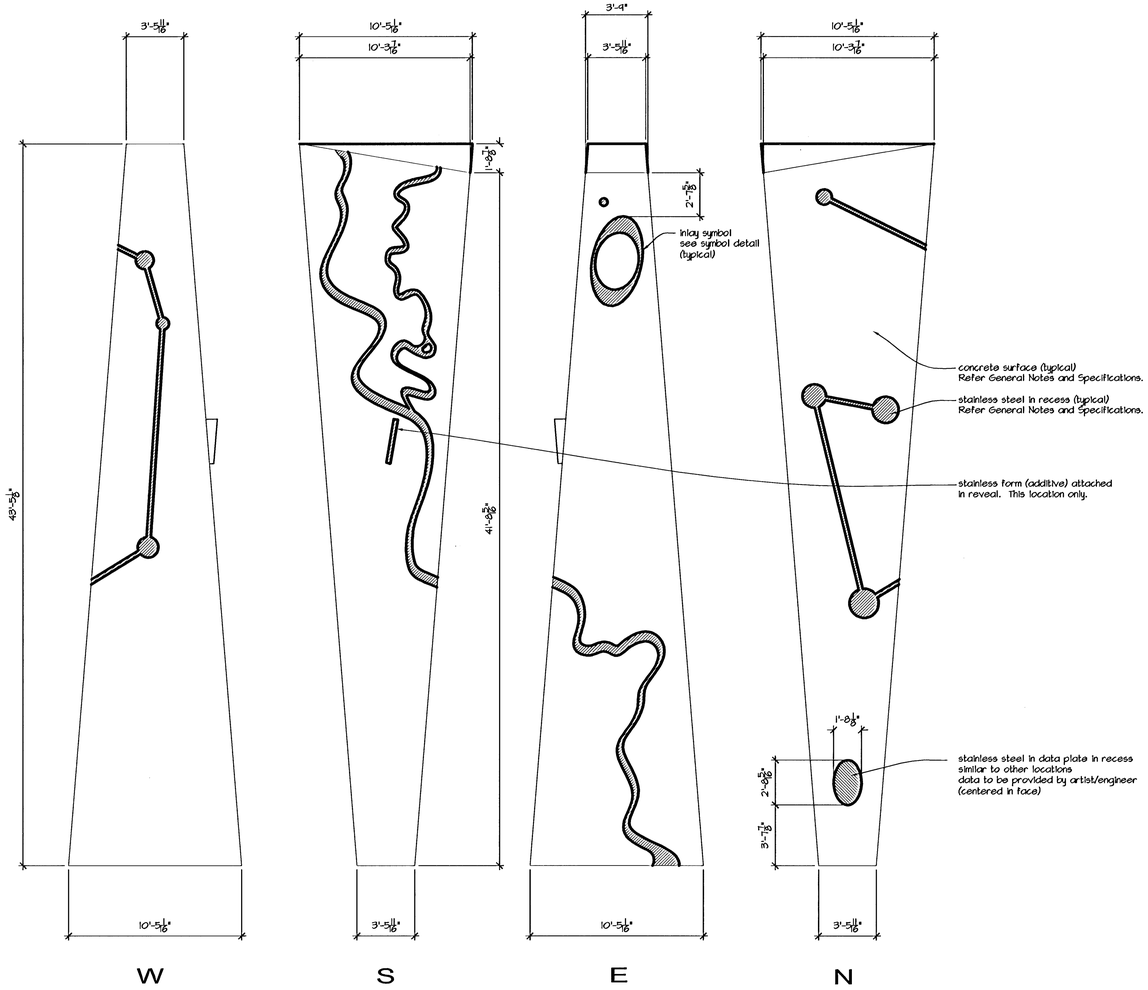

TOWER 01

SCALE: 1/4" = 1'-0"

RUSTICATION LAYOUT PER PANEL

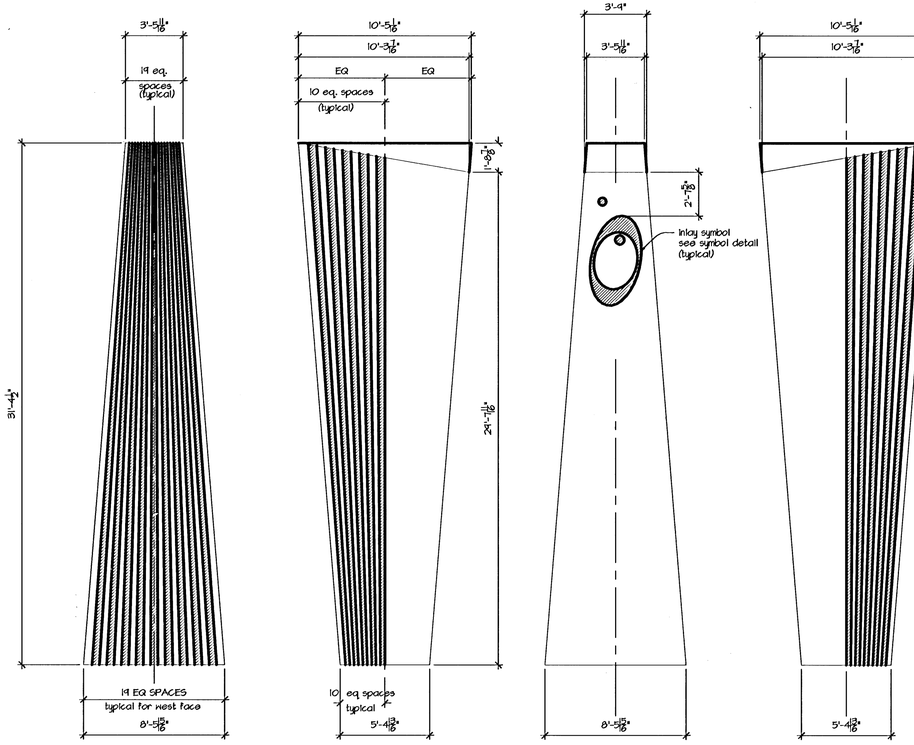

TOWER 02

SCALE: 1/4" = 1'-0"

RUSTICATION LAYOUT PER PANEL

SURFACE AND FINISH NOTES:

01. All rustication to be 1 1/4" depth.
02. Provide draft at all rusticated edges.
    Draft shall be 1/8" per 1" of depth.
03. Refer Specifications for concrete pigment information.
04. Refer Specifications for all surface preps and finishes.
05. All panels shall match approved sample (to be provided by fabricator).
06. Sheet steel shall be continuous stock.
07. Final sheet steel pattern and rustication profiles
    to be approved by artist/engineer.
08. Sheet steel inlay to be adhered per engineer approval.
09. Concrete sealer and or anti-grafitti finish as approved.

CITY OF WICHITA

copyright 2002
seneca--surface patterns 02 feb 03.dwg

PROJECT:	Seneca Street / Museum Drive
SHEET NAME:	Tower Surface Drawings
DRAWN BY:	ktw
DATE:	01 February 2003
SHEET:	1 of 3

kent williams 524 commerce wichita, ks 67202 323-251-5784