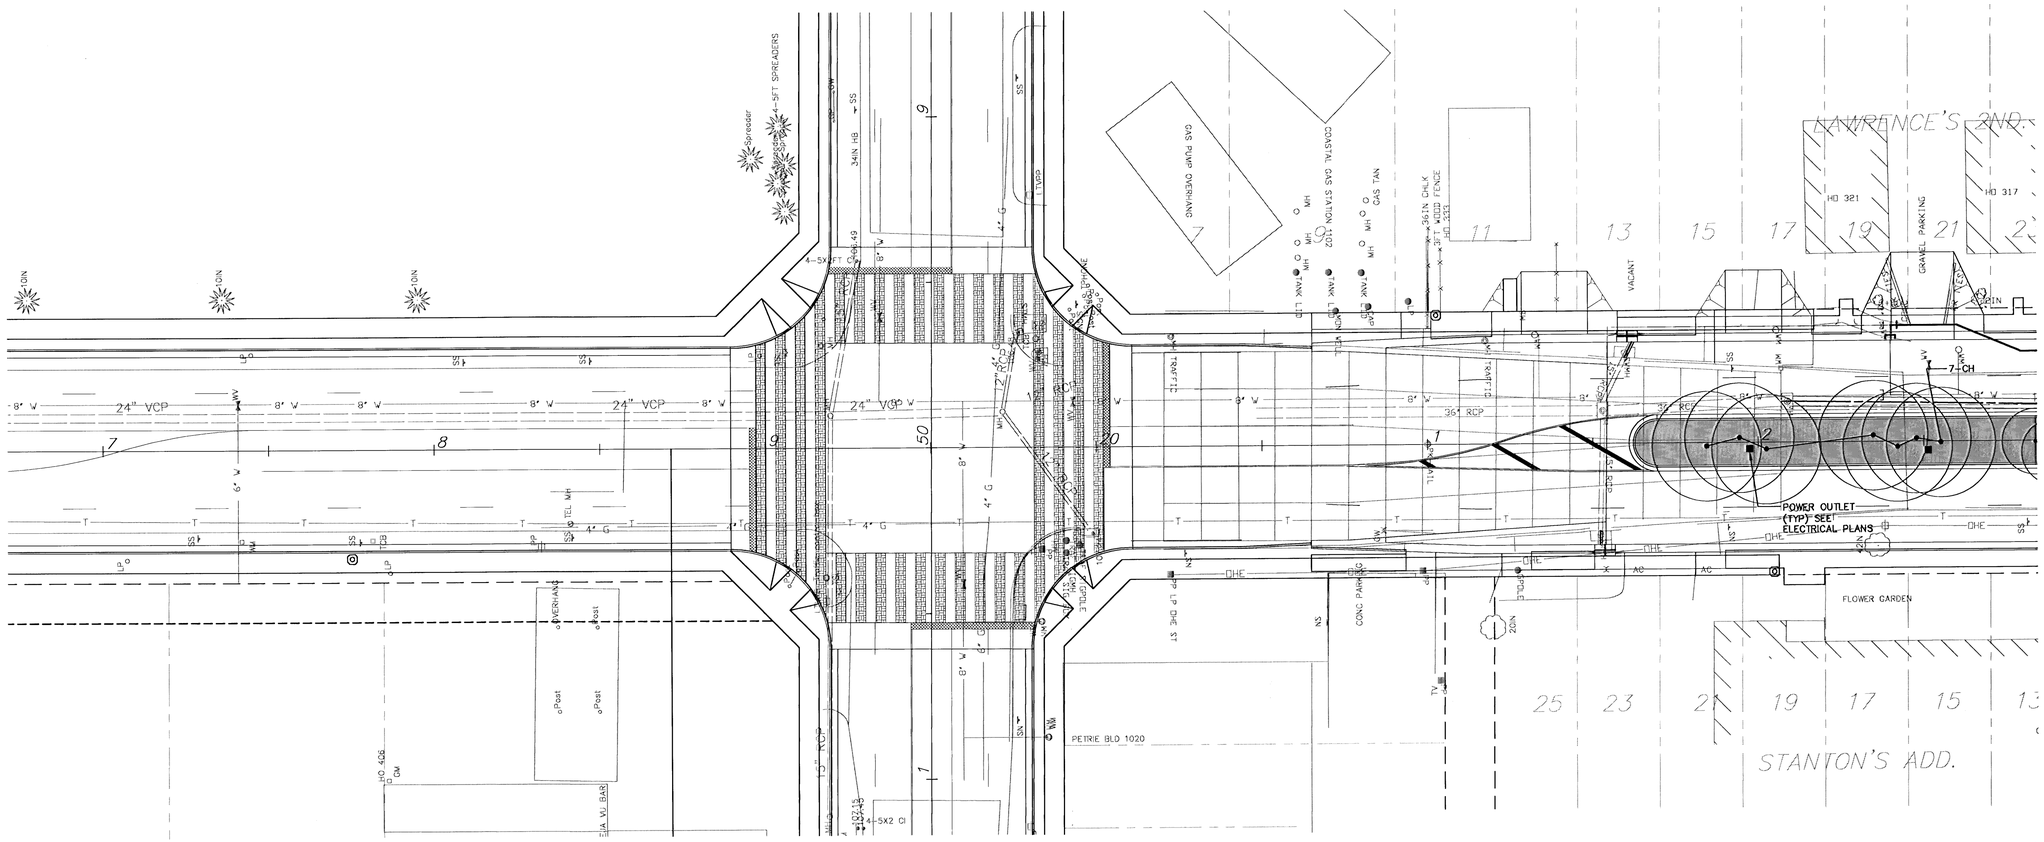

A LANDSCAPE PLAN NO. 2

0' 10' 20' 40'
1"=20.0'

N

LEGEND

AREAS TO BE SODDED WITH A TURF-TYPE FESCUE BLEND

NEW TREES

POWER OUTLET SEE ELECTRICAL PLANS

KEYMAP

N

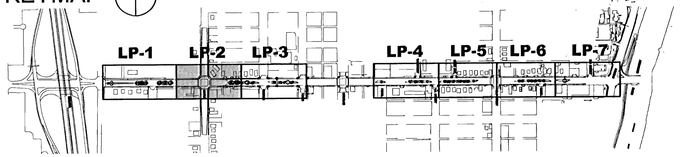

GENERAL NOTES:

1. SEE SHEET LP101 FOR DECIDUOUS TREE PLANTING DETAIL AND PLANT LIST.

2. REFERENCE THE CITY OF WICHITA STANDARD SPECIFICATIONS FOR LANDSCAPE AND IRRIGATION REQUIREMENTS.

3. REMOVE EXISTING SOIL IN MEDIANS TO A DEPTH OF 18" AND REPLACE WITH TOPSOIL. TOPSOIL SHALL BE APPROVED BY OWNER'S REPRESENTATIVE.

MKEC
ENGINEERING CONSULTANTS
411 N. WEBB ROAD
WICHITA, KS. 67206
316-684-9600

PROJECT NAME: SENECA STREET

SHEET TITLE: LANDSCAPE PLAN NO. 2

DESIGN BY:	DRAWN BY:	CHECKED BY:
TDM	LES	TDM
DATE: 02/03/03	DRAWING NAME: LP102	SHEET / OF: LP2 / 7