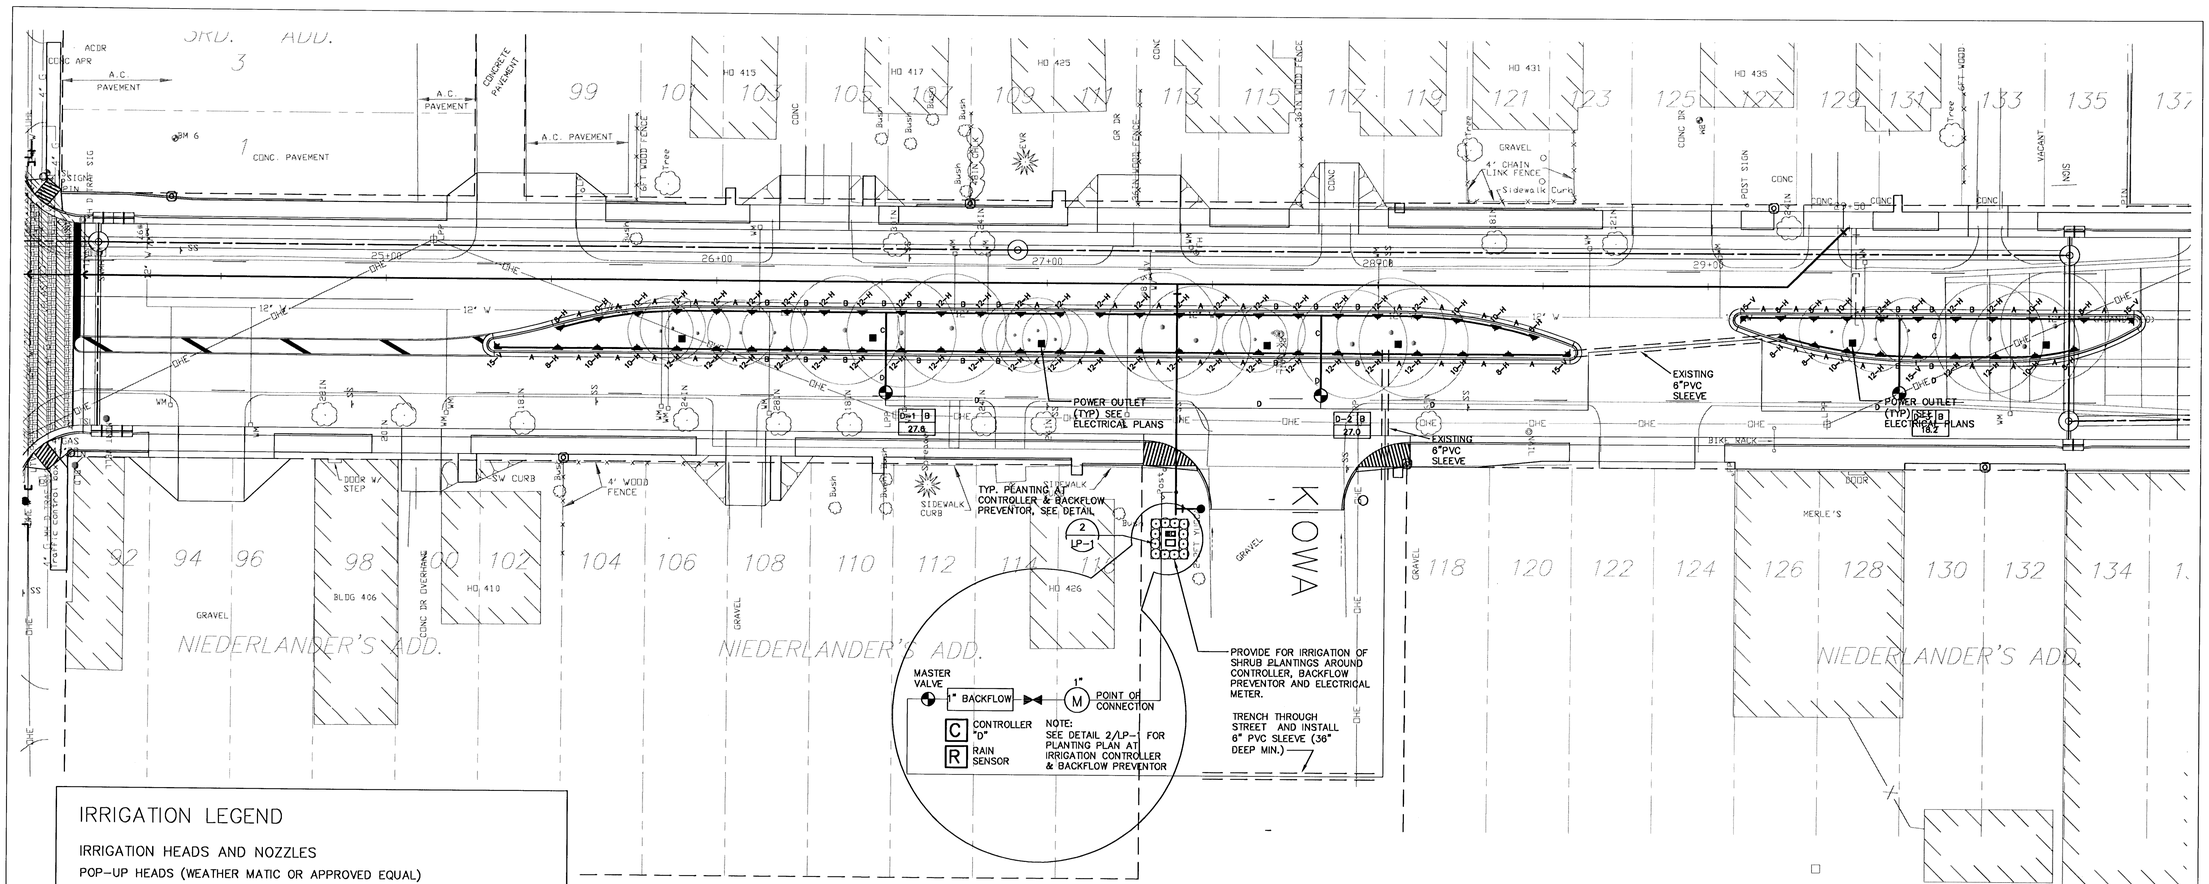

IRRIGATION LEGEND

IRRIGATION HEADS AND NOZZLES

POP-UP HEADS (WEATHER MATIC OR APPROVED EQUAL)

	NOZZLE SYMBOLS	PIPE SIZE SYMBOLS
LX4-HALF	H = HALF	A = 3/4"
LX4-QUARTER	Q = QUARTER	B = 1"
LX4-VARIES	V = ADJUSTABLE ARC	C = 1-1/4"
		D = 1-1/2"
		E = 2"
		F = 2-1/2"

IRRIGATION EQUIPMENT

- WEATHERMATIC ELECTRIC VALVE MODEL 2100 WITH PRESSURE REGULATOR, OR APPROVED EQUAL.
- STEEL GATE VALVE, NON-RISING STEM, SIZE AS SHOWN OR PIPE SIZE
- C — WEATHERMATIC CONTROLLER MODEL RM7, 7 STATIONS, LMSP PEDESTAL MOUNT (OR APPROVED EQUAL) LOCATE WHERE DIRECTED BY THE OWNER'S REPRESENATIVE - COORDINATE ELECTRICAL SUPPLY
- R — RAIN SENSOR - MINI-CLIK II OR APPROVED EQUAL. MOUNT RAIN SENSOR ON CONTROLER PEDESTAL.
- EXISTING 6" PVC SLEEVES OR NEW SLEEVE (AS INDICATED)

ZONE INFORMATION BOX

CONTROLLER LETTER & ZONE NUMBER → A-4 B ← VALVE SIZE (A = 1" VALVE, B = 1-1/2" VALVE, C = 2" VALVE)

ZONE G.P.M. → 45.6

NOTE:

LATERAL LINES ARE CLASS 200 PVC SOLVENT WELD PIPE. MAIN LINES ARE SCHEDULE 40 SOLVENT WELD PIPE.

1 IRRIGATION LEGEND AND NOTES

LI106

A IRRIGATION PLAN NO. 6

0' 10' 20' 40'

1"=20.0'

N

GENERAL NOTES:

1. REFERENCE THE CITY OF WICHITA STANDARD SPECIFICATIONS FOR IRRIGATION REQUIREMENTS.
2. IRRIGATION PLANS ARE DIAGRAMMATIC. EXACT PLACEMENT OF LINES AND EQUIPMENT TO BE COORDINATED WITH THE OWNER'S REPRESENTATIVE.
3. REFERENCE SHEET LI101 FOR IRRIGATION INSTALLATION DETAILS.

KEYMAP N

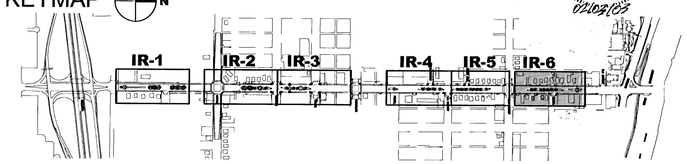

MKEC
ENGINEERING CONSULTANTS
411 N. WEBB ROAD
WICHITA, KS. 67206
316-684-9600

SENECA STREET
PROJECT NAME

IRRIGATION PLAN NO. 6
SHEET TITLE

TDM	LES	TDM
DESIGN BY:	DRAWN BY:	CHECKED BY:
02/03/03	LI106	LI6 / 6
DATE	DRAWING NAME	SHEET / OF