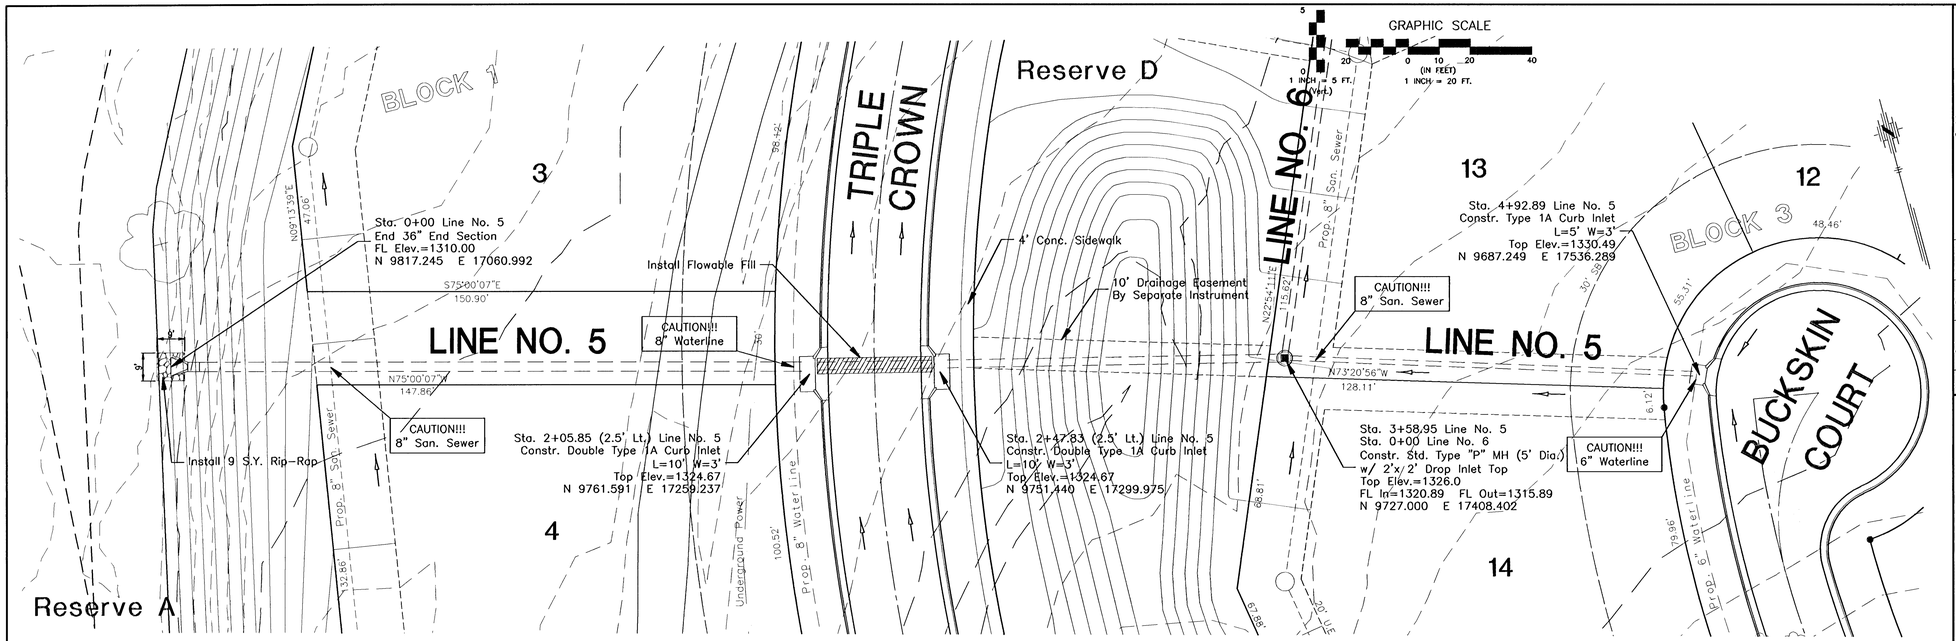

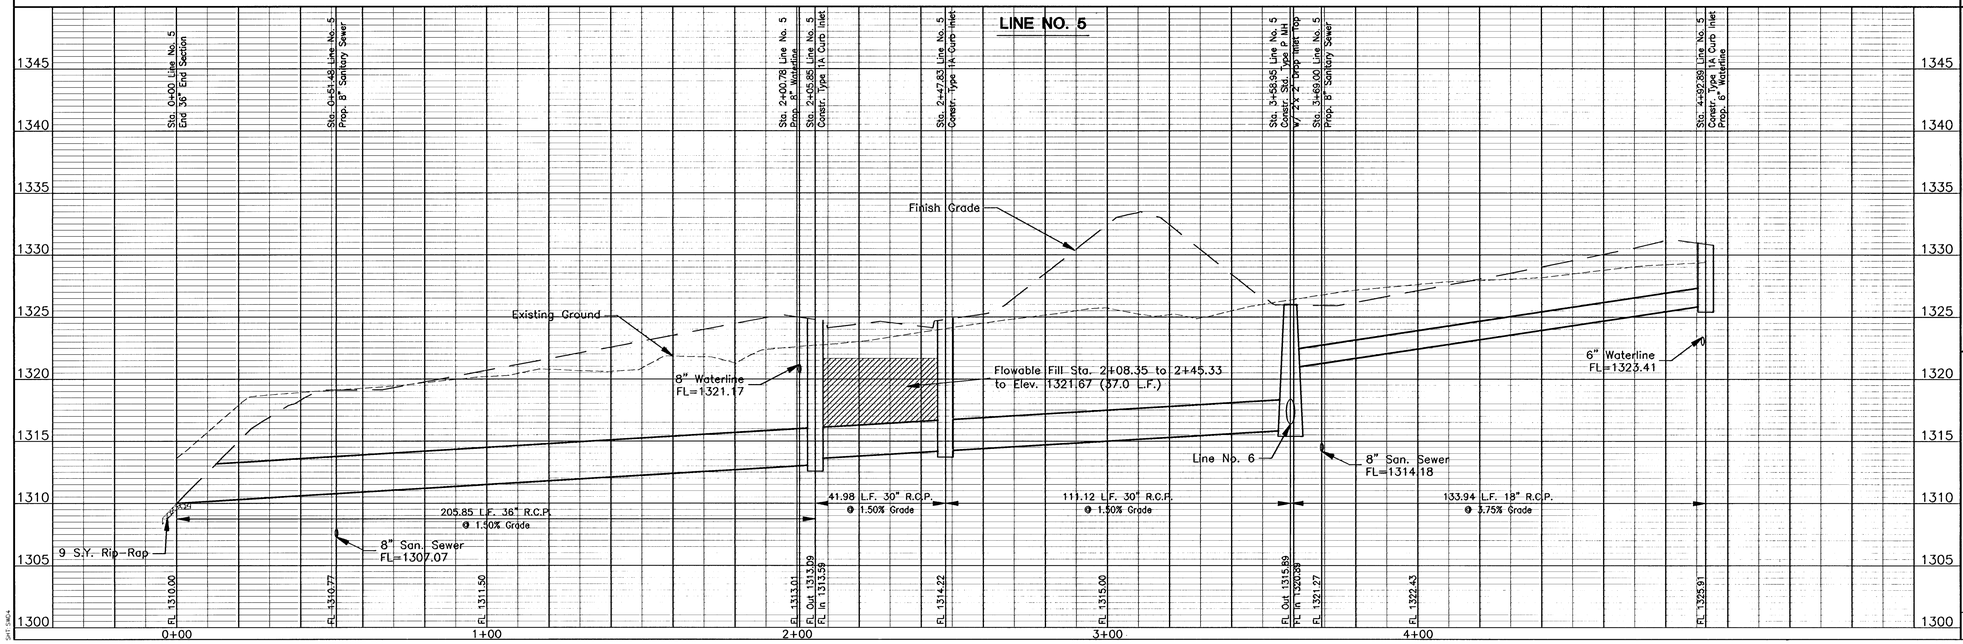

EQUESTRIAN ESTATES - PHASE 1
STORM WATER SEWER
LINE NUMBER 5

CITY OF WICHITA, KANSAS
MICHAEL E. LINDEBAK, P.E. CITY ENGINEER
C.O.W. Proj# 472-83424 O.C.A.# 765705

No.	Date	By	Approved	Revision
1				
2				
3				

POE & ASSOCIATES OF KANSAS, INC.
CONSULTING ENGINEERS
5940 E Central, Suite 200 ■ Wichita, KS 67208-4242
Phone 316/685-4111 ■ FAX 316/685-4444

FINAL

Designed By: J. Ubert / J. Dickman
Drawn By: J. Dickman
Poe Job No.: 1694A
Date: March 2002

Sheet
24 of 112

G:\APPS\DCA\PW&A\BASE-ST.dwg Mon Mar 25 09:33:59 2002 James Ubert - Poe & Associates of Kansas, Inc.