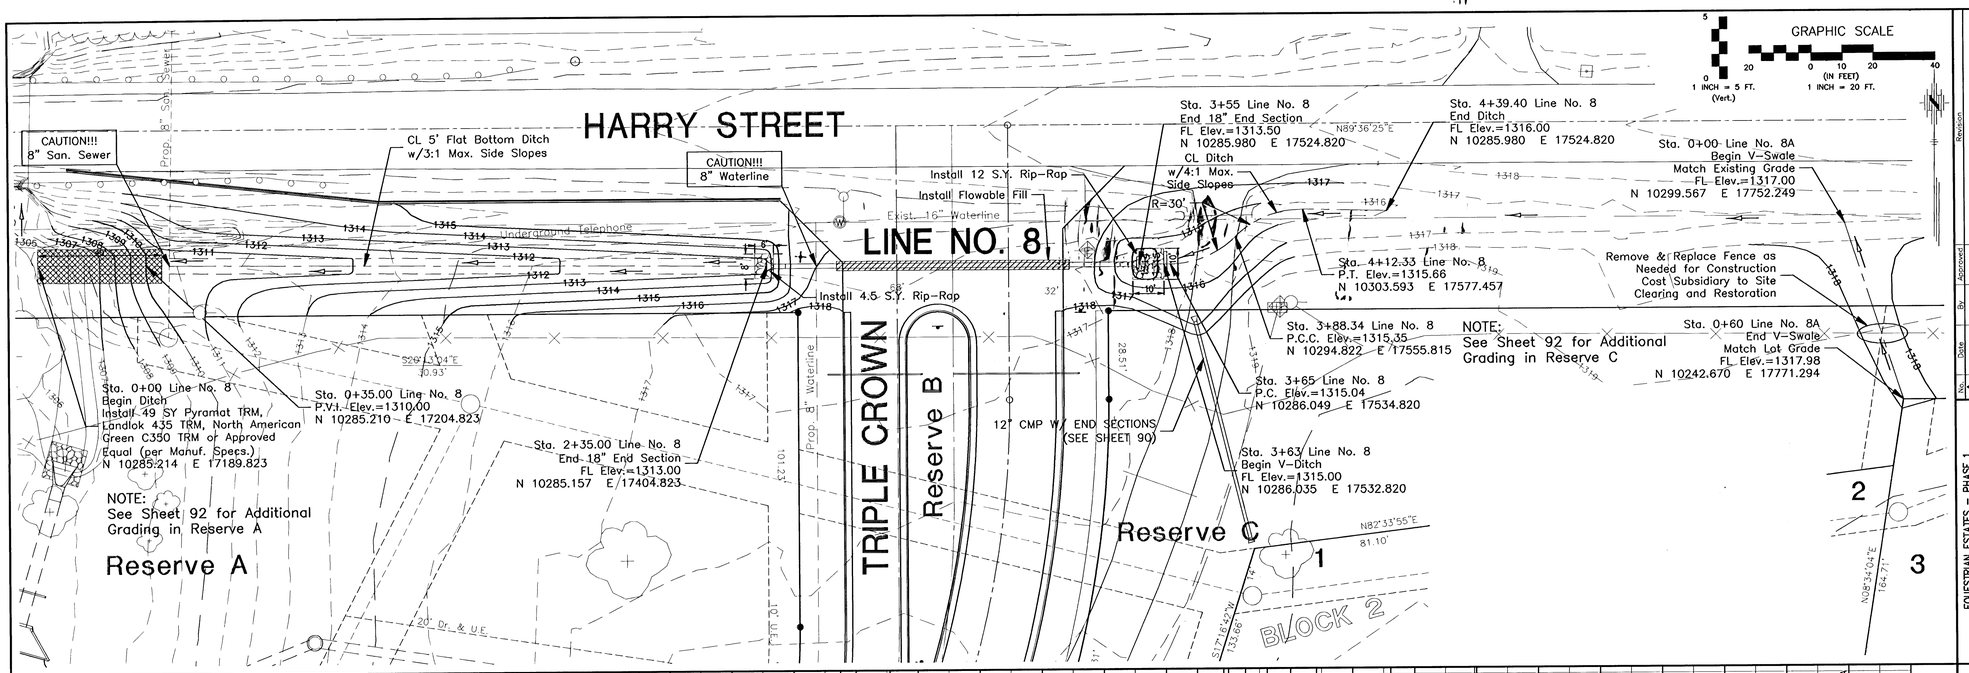

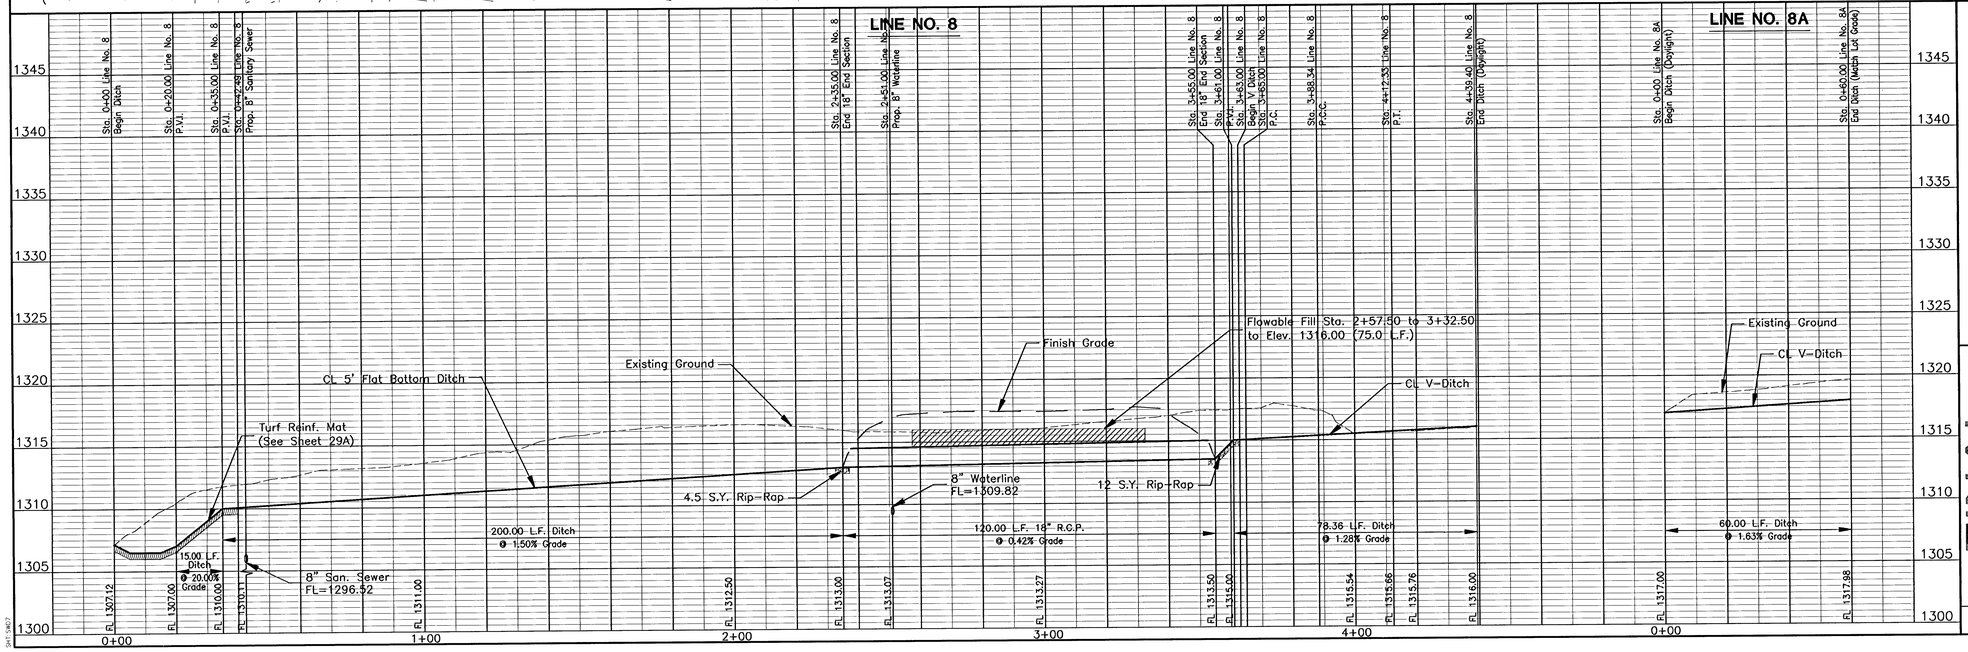

No.	Date	By	Approved	Revision

EQUESTRIAN ESTATES - PHASE 1
STORM WATER SEWER
LINE NUMBER 8 & 8A
CITY OF WICHITA, KANSAS
MICHAEL E. LINDEBAK, P.E. - CITY ENGINEER
C.O.W. Proj# 472-83424 O.C.A.# 785705

POE & ASSOCIATES OF KANSAS, INC.
CONSULTING ENGINEERS
5940 E. Central, Suite 200 ■ Wichita, KS 67208-4242
Phone 316/683-4114 ■ FAX 316/685-4444

FINAL

Designed By: J. Ubert / J. Dickman
Drawn By: J. Dickman
Poe Job No.: 1694A
Date: March 2002

Sheet 27 of 112

G:\APPS\CCA\WCA\BASE-ST.dwg Thu Mar 28 15:16:14 2002 James Ubert - Poe & Associates of Kansas, Inc.