
G:\APPS\DCA\P\694\sections.dwg Fri Mar 15 09:53:42 2002 Bernard Kulla - POE & ASSOCIATES OF KANSAS INC.

SHT.XSSD

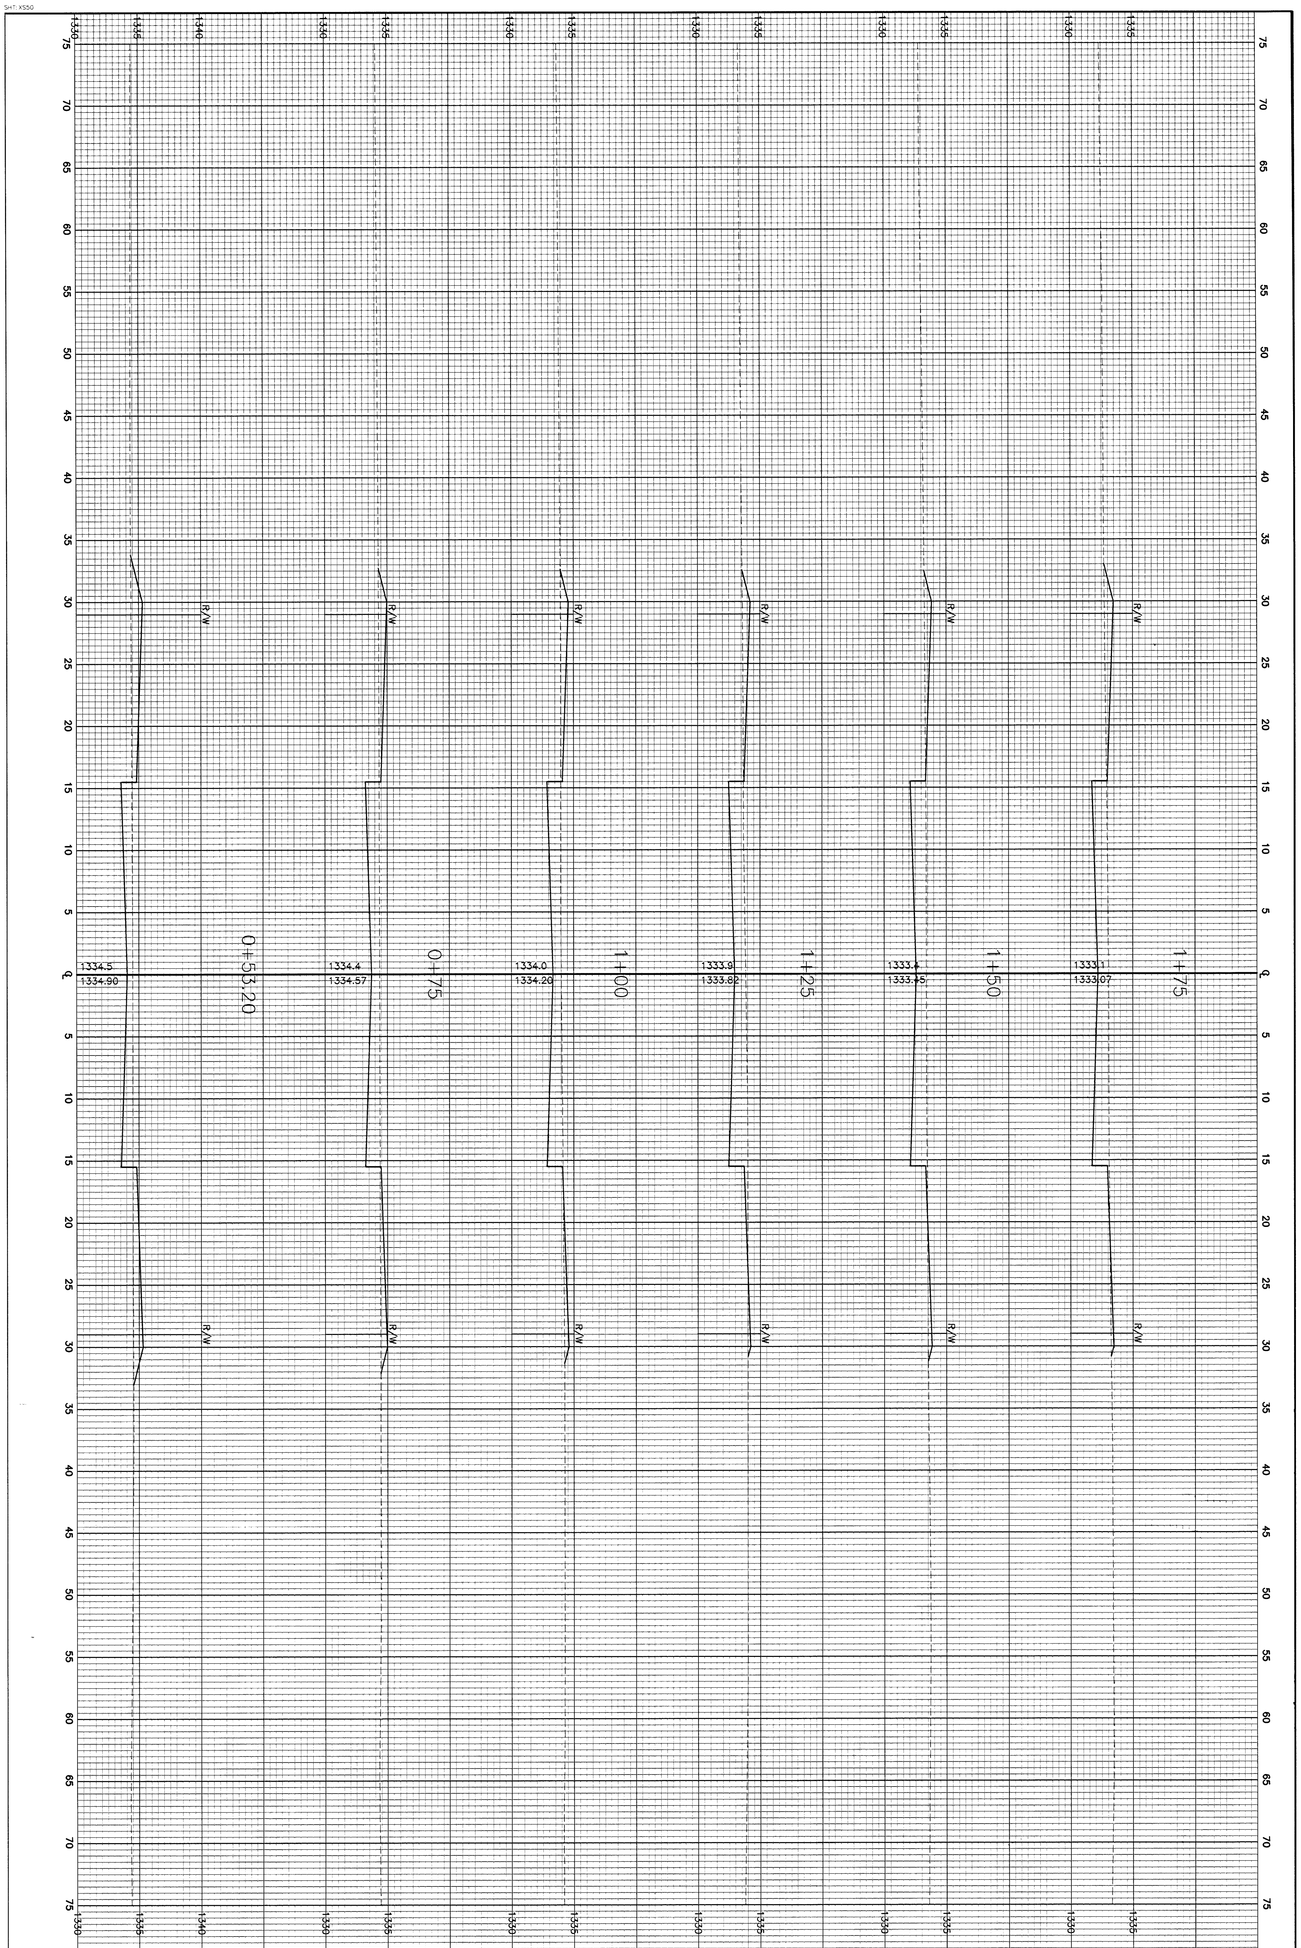

FINAL

Designed By: J. Ubert / J. Dickman
Drawn By: J. Dickman
Poe Job No.: 1694A
Date: March 2002

Sheet 79 of 112

POE & ASSOCIATES OF KANSAS, INC.
CONSULTING ENGINEERS
5940 E. Central, Suite 200 ■ Wichita, KS 67208-4242
Phone 316/685-4114 ■ FAX 316/685-4444

EQUESTRIAN ESTATES - PHASE 1
CROSS SECTIONS
BUCKSKIN COURT
CITY OF WICHITA, KANSAS
MICHAEL E. LINDEBAK, P.E. - CITY ENGINEER
C.O.W. Proj# 472-83424 O.C.A.# 765705

No.	Date	By	Approved	Revision
1				
2				
3				
4				