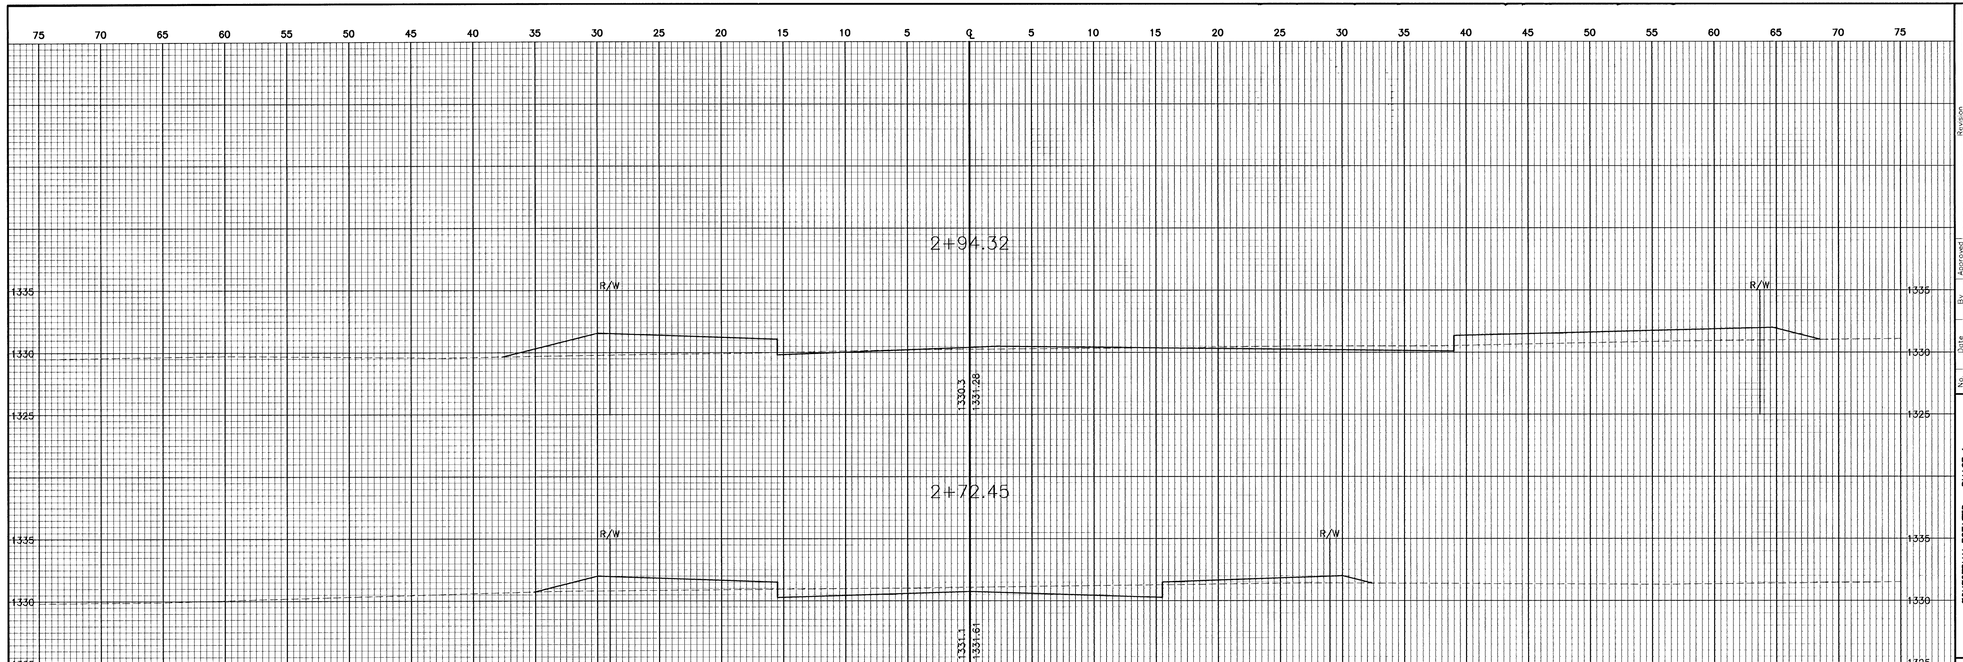


No.	Date	By	Approved	Revision

EQUESTRIAN ESTATES - PHASE 1
CROSS SECTIONS
BUCKSKIN COURT

CITY OF WICHITA, KANSAS
MICHAEL E. LINDEBAK, P.E. - CITY ENGINEER
C.O.W. Proj # 472-83424 O.C.#: 765705