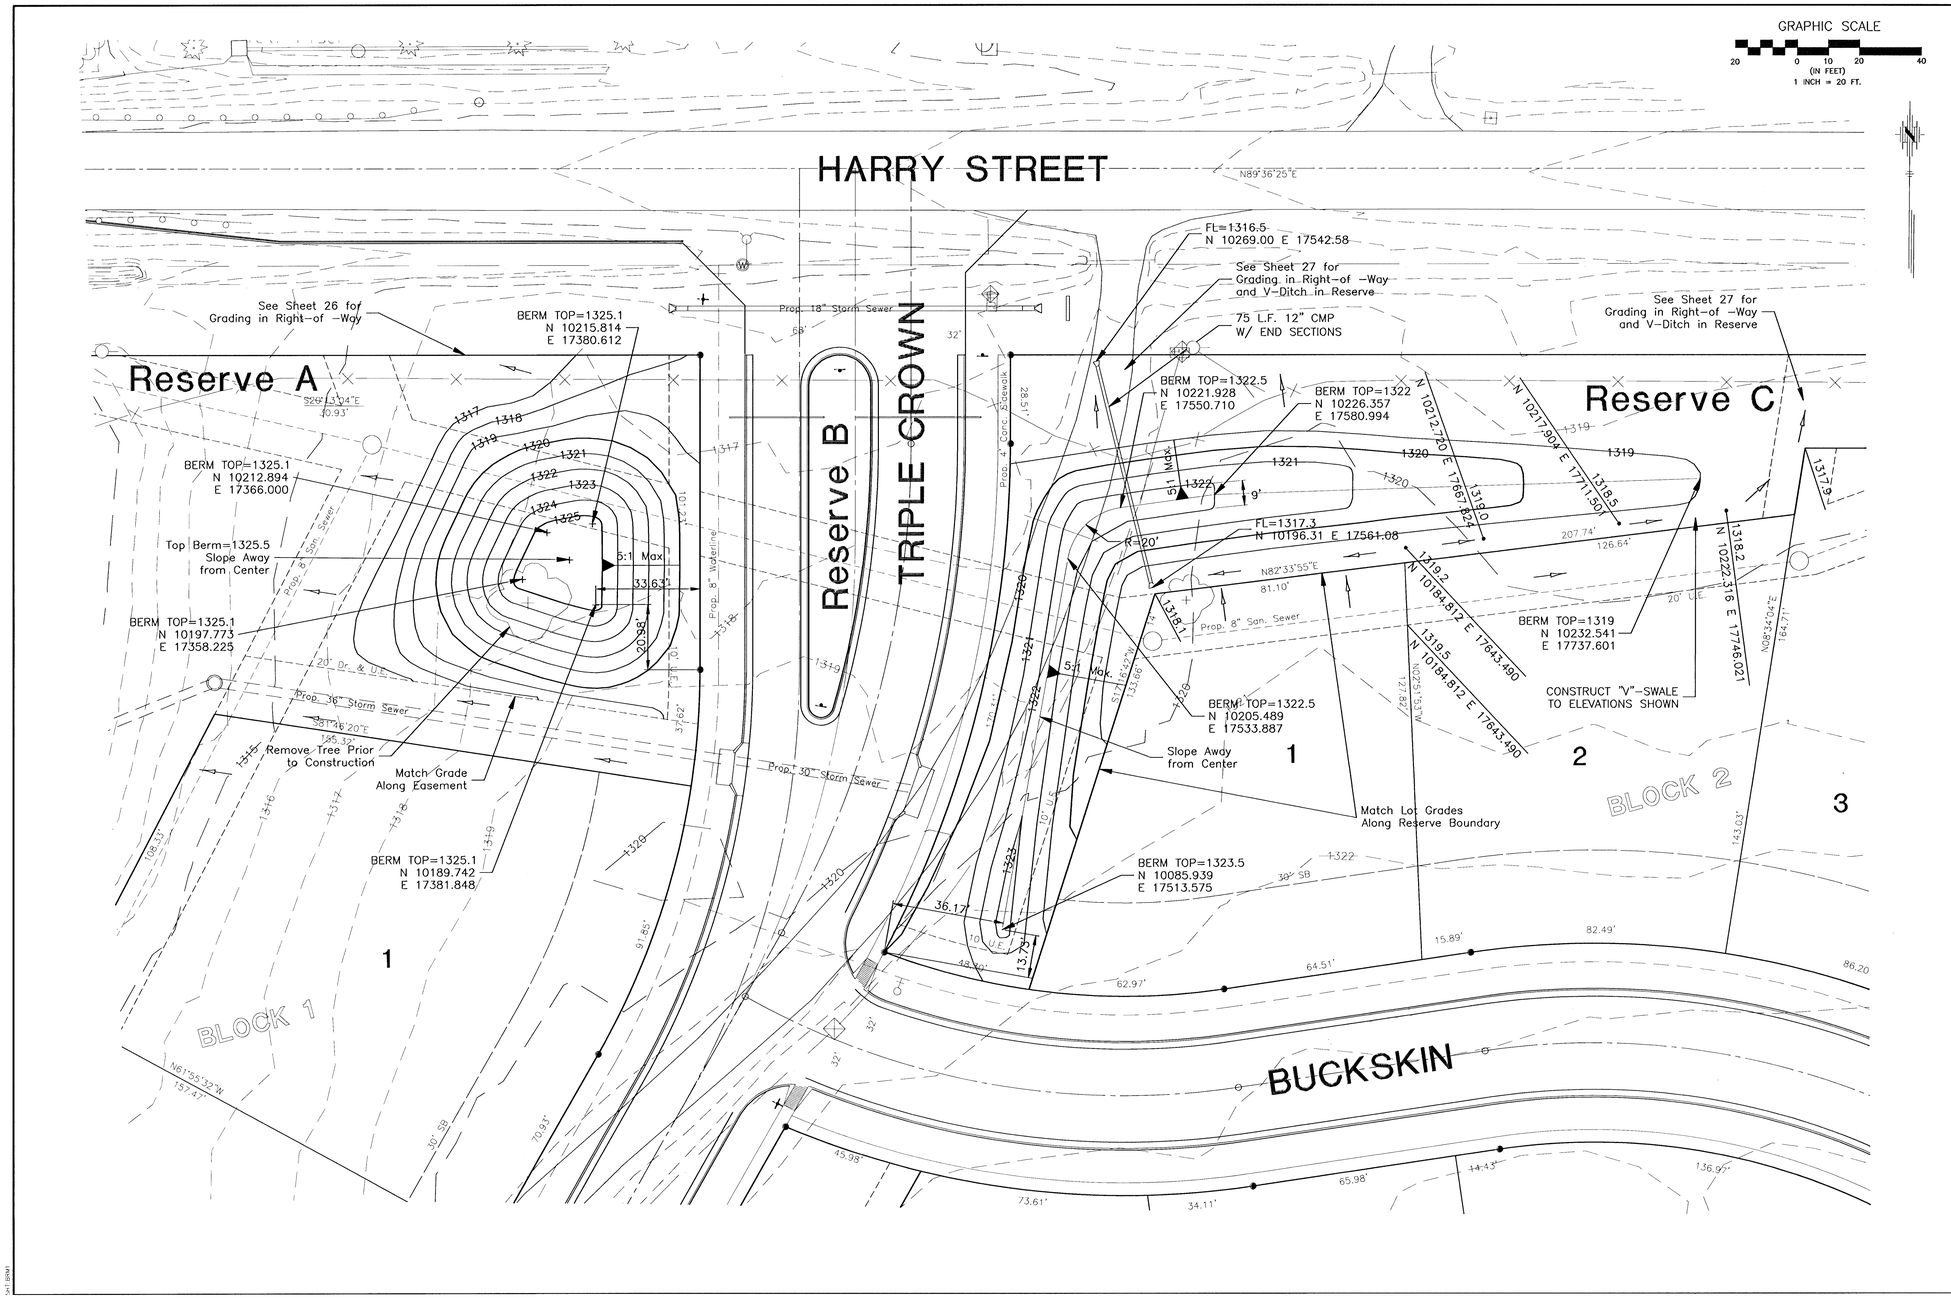

No.	Date	By	Approved	Revision

EQUESTRIAN ESTATES - PHASE 1
STREET IMPROVEMENTS
BERM GRADING PLAN
CITY OF WICHITA, KANSAS
MICHAEL E. LINDEBAK, P.E. - CITY ENGINEER
C.O.W. Project # 472-83424 O.C.A. # 765705

POE & ASSOCIATES OF KANSAS, INC.
CONSULTING ENGINEERS
5940 E. Central, Suite 200 ■ Wichita, KS 67208-4242
Phone 316/685-4114 ■ FAX 316/685-4444

FINAL

Designed By: J. Ubert / J. Dickman
Drawn By: J. Dickman
Poe Job No.: 1694A
Date: March 2002

Sheet 90 of 112

G:\APPS\DCA\P\1694\BASE-ST.dwg Fri Mar 22 09:08:21 2002 Bernard Kulla - POE & ASSOCIATES OF KANSAS INC.