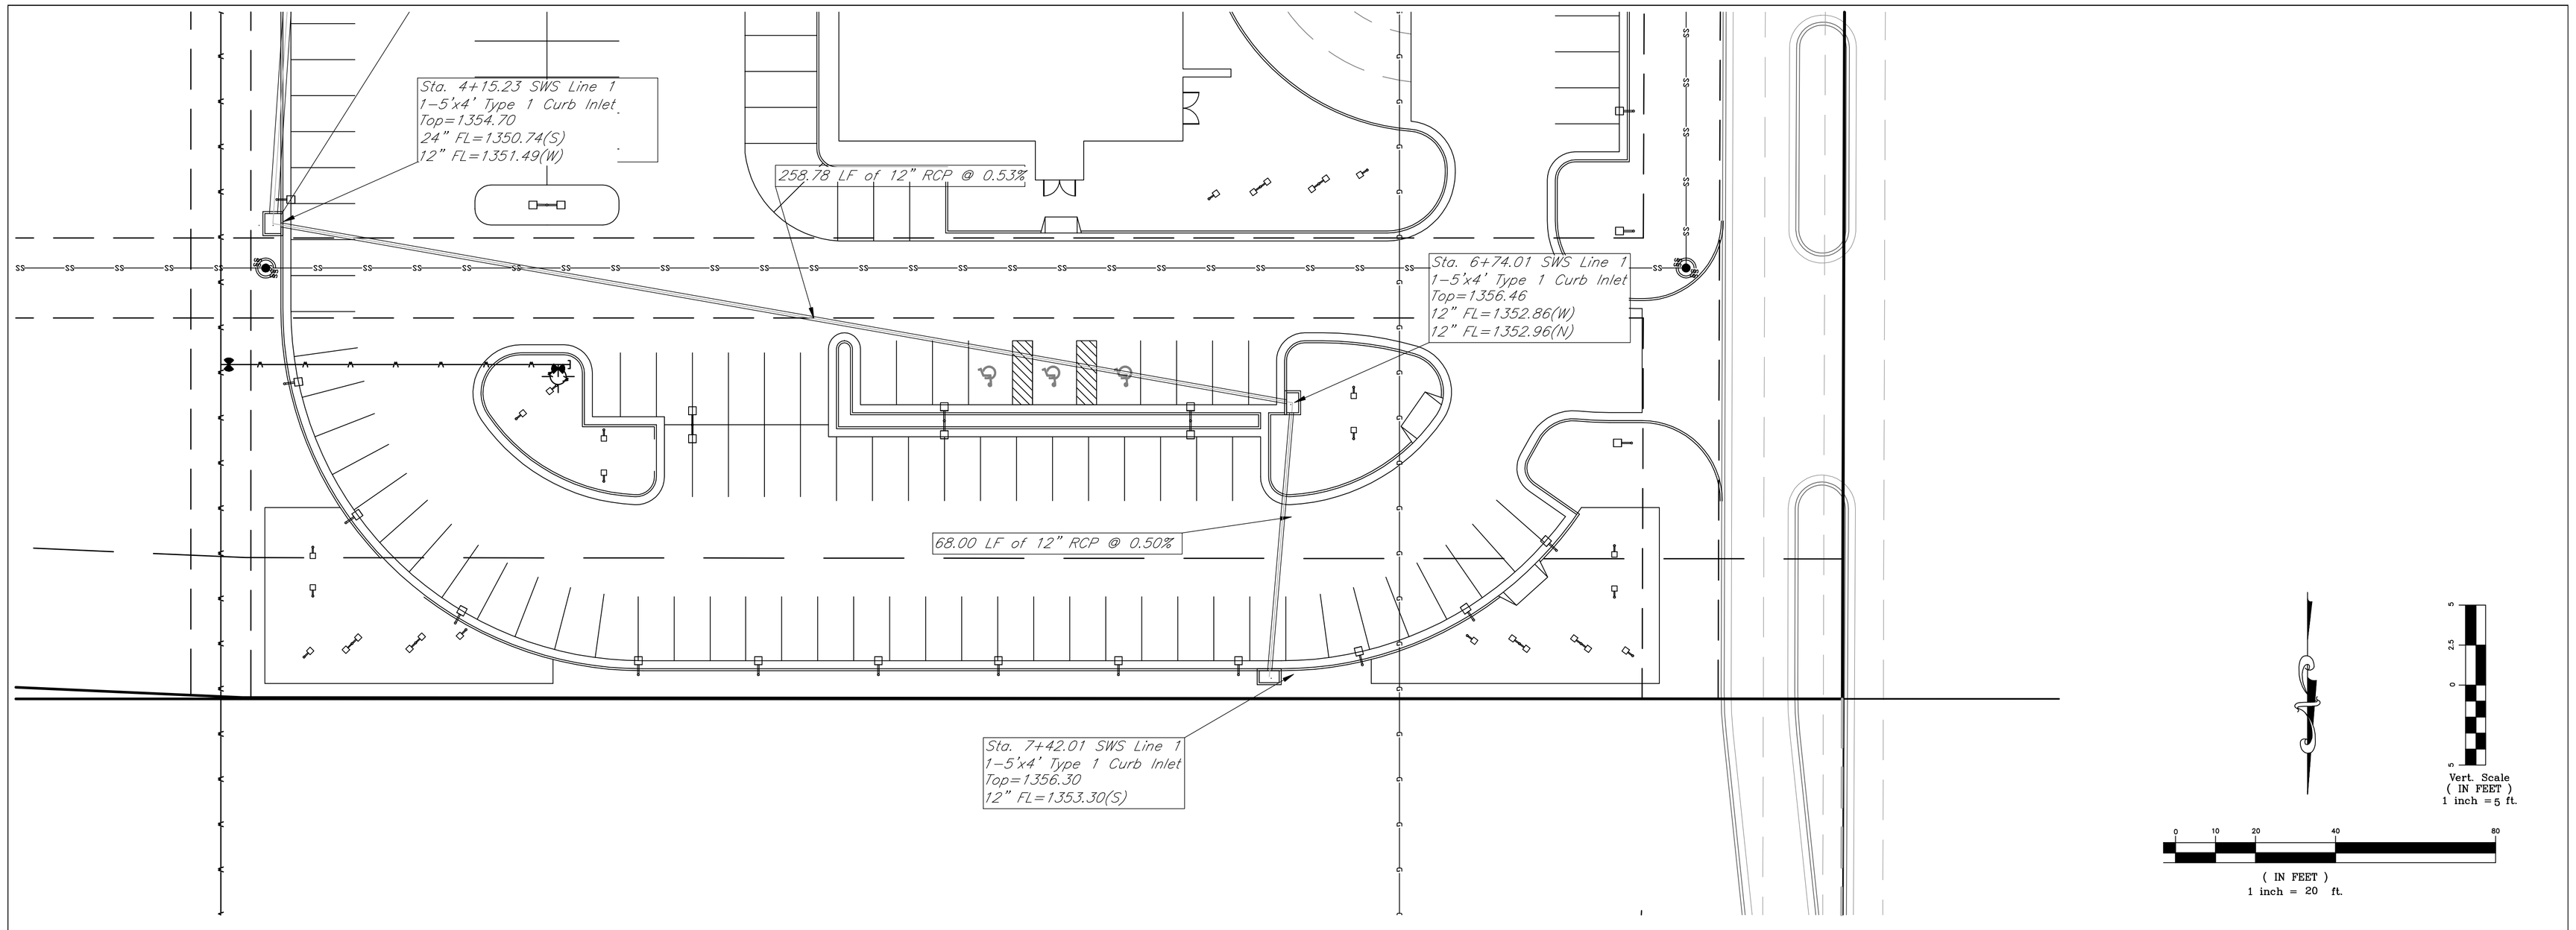

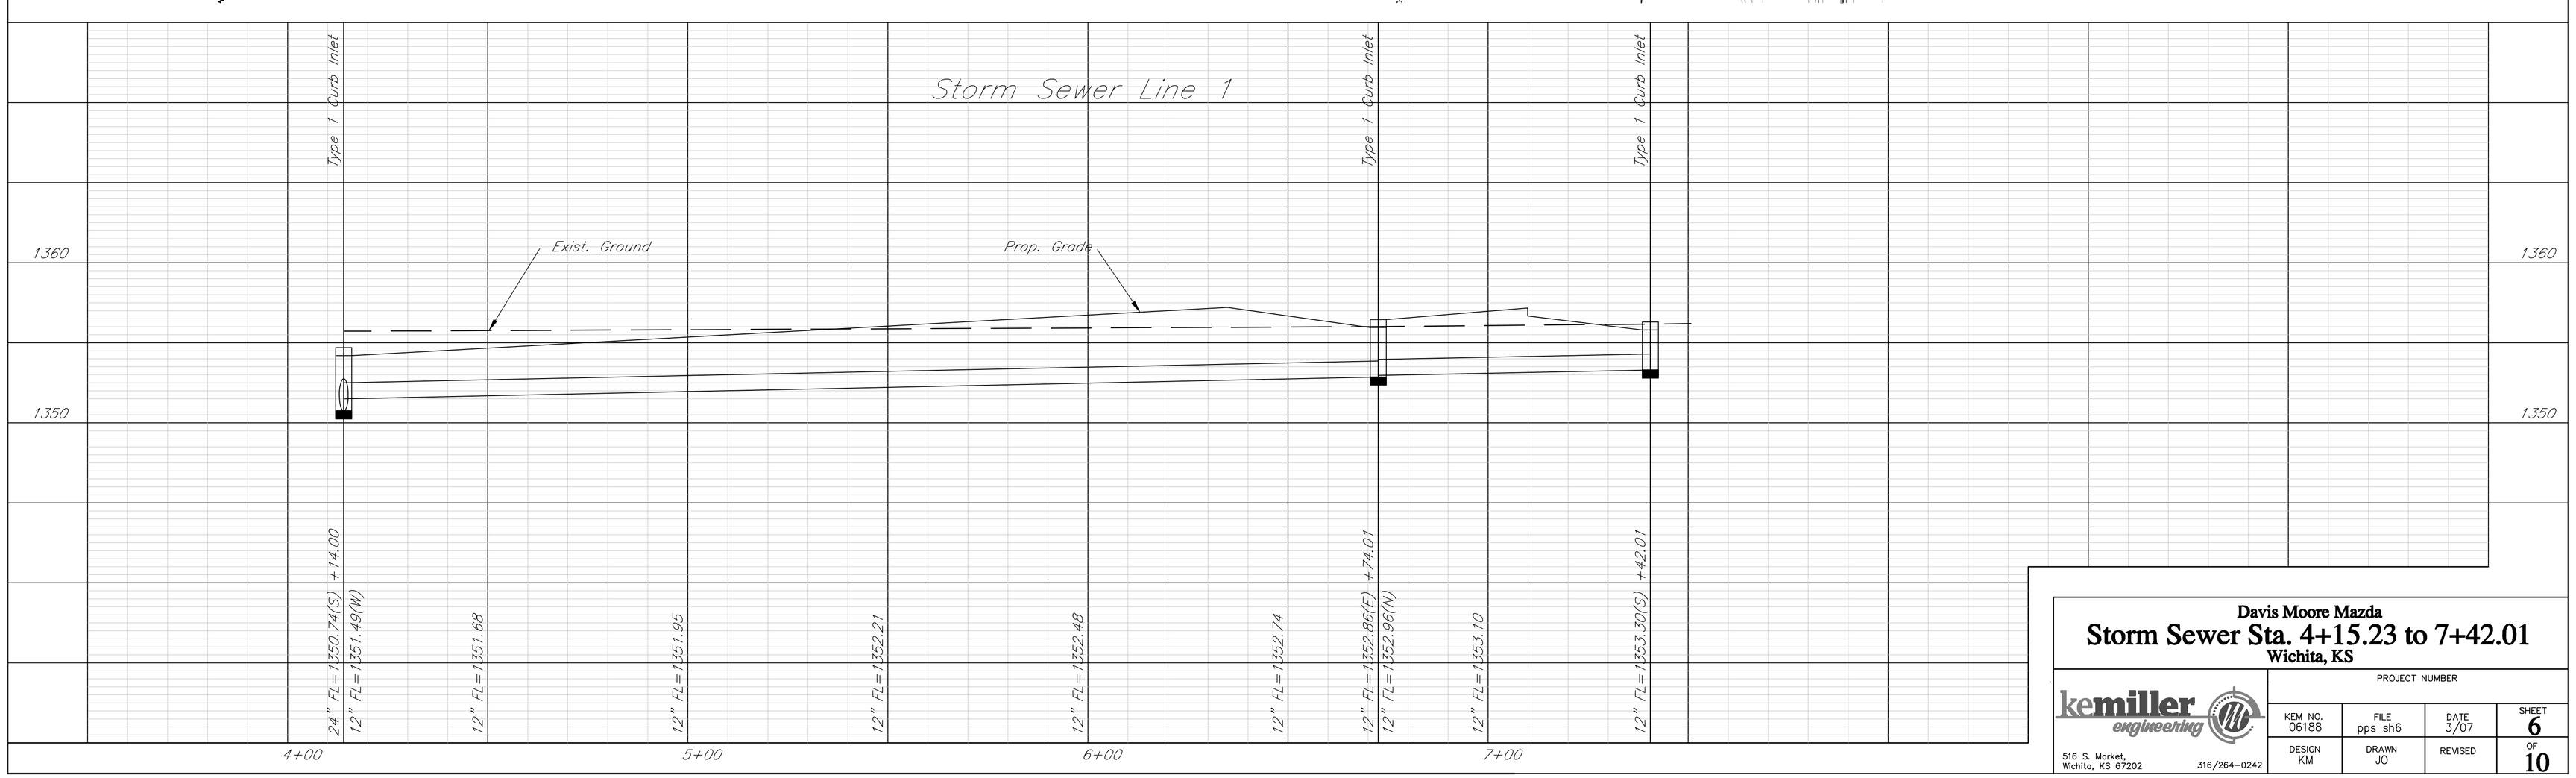

Davis Moore Mazda

Storm Sewer Sta. 4+15.23 to 7+42.01

Wichita, KS

kemiller engineering
516 S. Market,
Wichita, KS 67202
316/264-0242

PROJECT NUMBER			
KEM NO. 06188	FILE pps sh6	DATE 3/07	SHEET 6
DESIGN KM	DRAWN JO	REVISED	OF 10