


ROCKY CREEK ADDITION
LEGACY PHASE 4
STORM SEWER PLANS

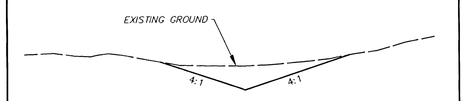

TEMPORARY DITCH CROSS SECTION

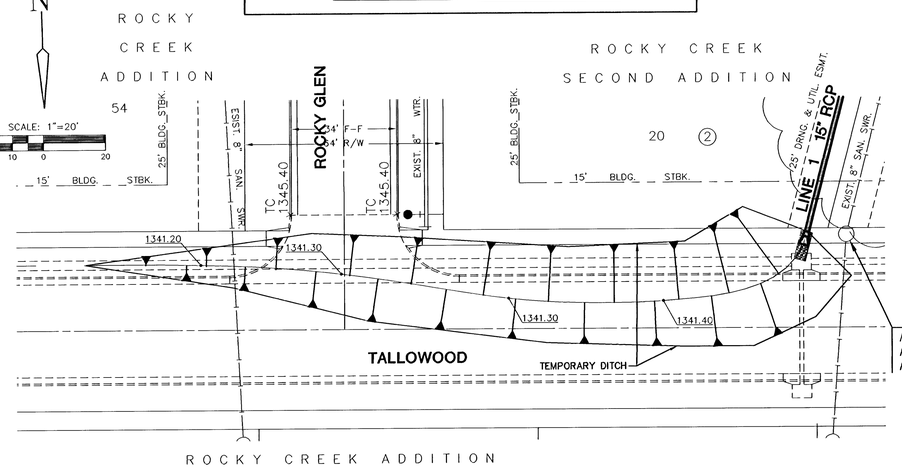



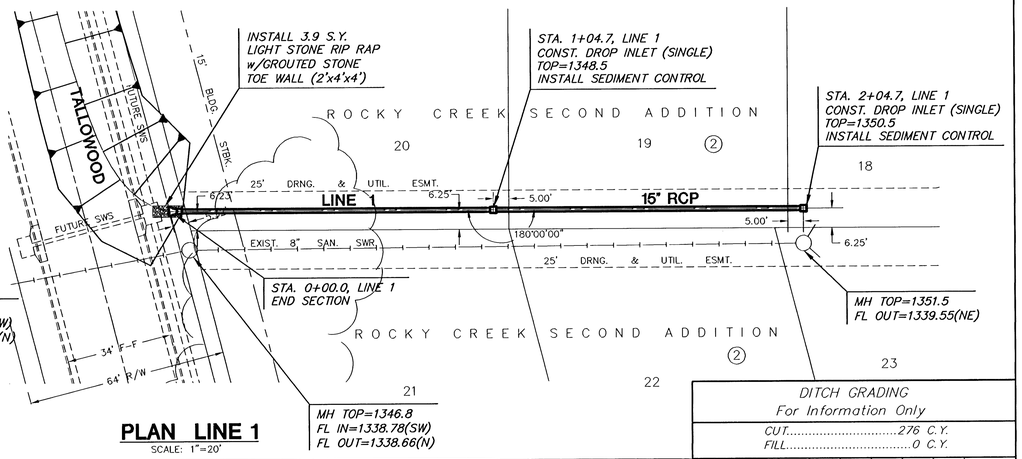


PLAN LINE 1
SCALE: 1"=20'

DITCH GRADING
For Information Only

CUT	276 C.Y.
FILL	0 C.Y.

PROFILE LINE 1
SCALE: HORIZ. 1"=20'
SCALE: VERT. 1"=5'

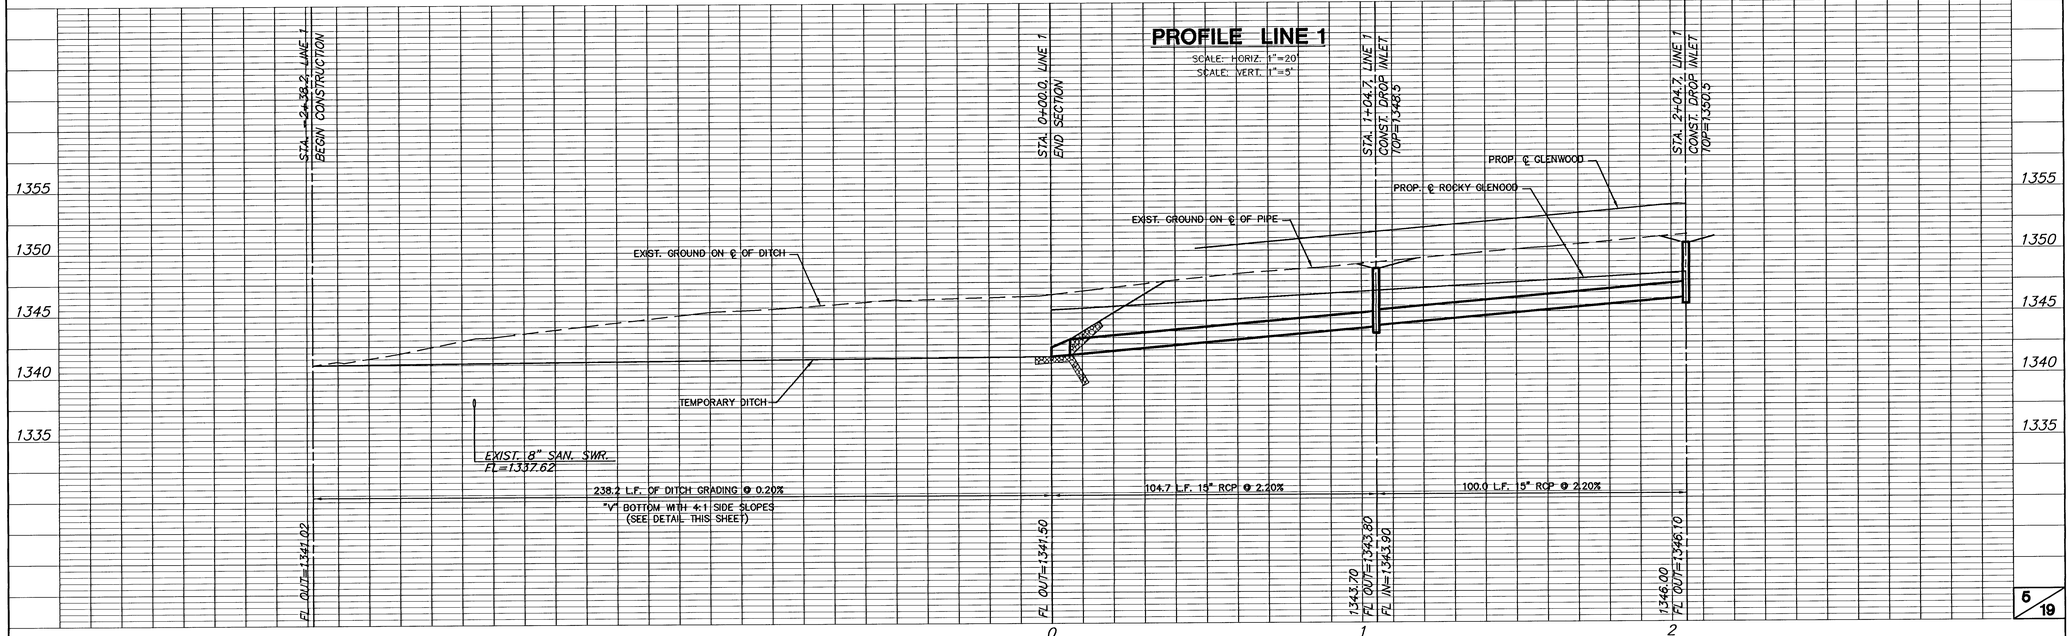

G:\CIVIL\96081\LEGACY\PHASE4\SWS\0120101.DWG

G:\CIVIL\96081\LEGACY\PHASE4\SWS\0120101.DWG Thu Nov 15 11:11:21 2001