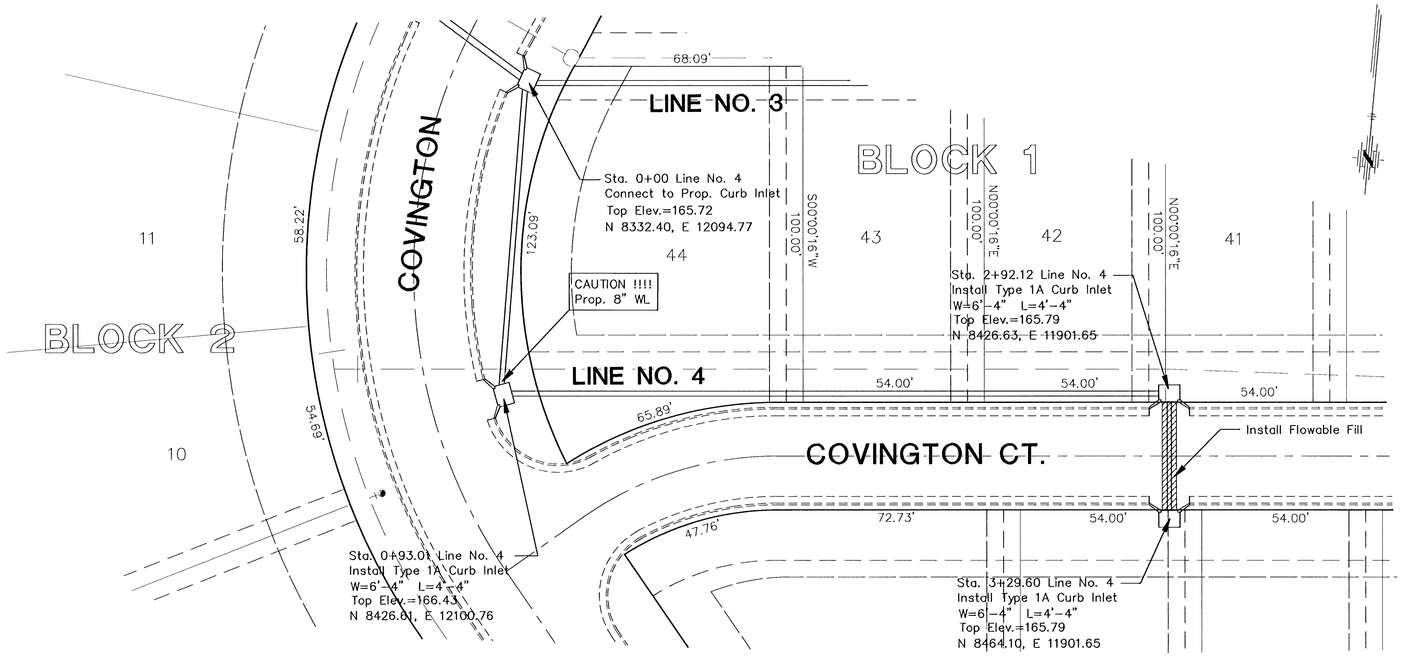


GRAPHIC SCALE


5 0 — 1 INCH = 5 FT. (Vert.)

20 0 10 20 40 (IN FEET) — 1 INCH = 20 FT.

No.	Date	By	Approved	Revision

THE LOCHS AT ABERDEEN
STORM WATER SEWER
LINE NO. 4

CITY OF WICHITA, KANSAS
MICHAEL E. LINDEBAK, P.E. – CITY ENGINEER
Proj.# 472-83359 O.C.A.# 765681

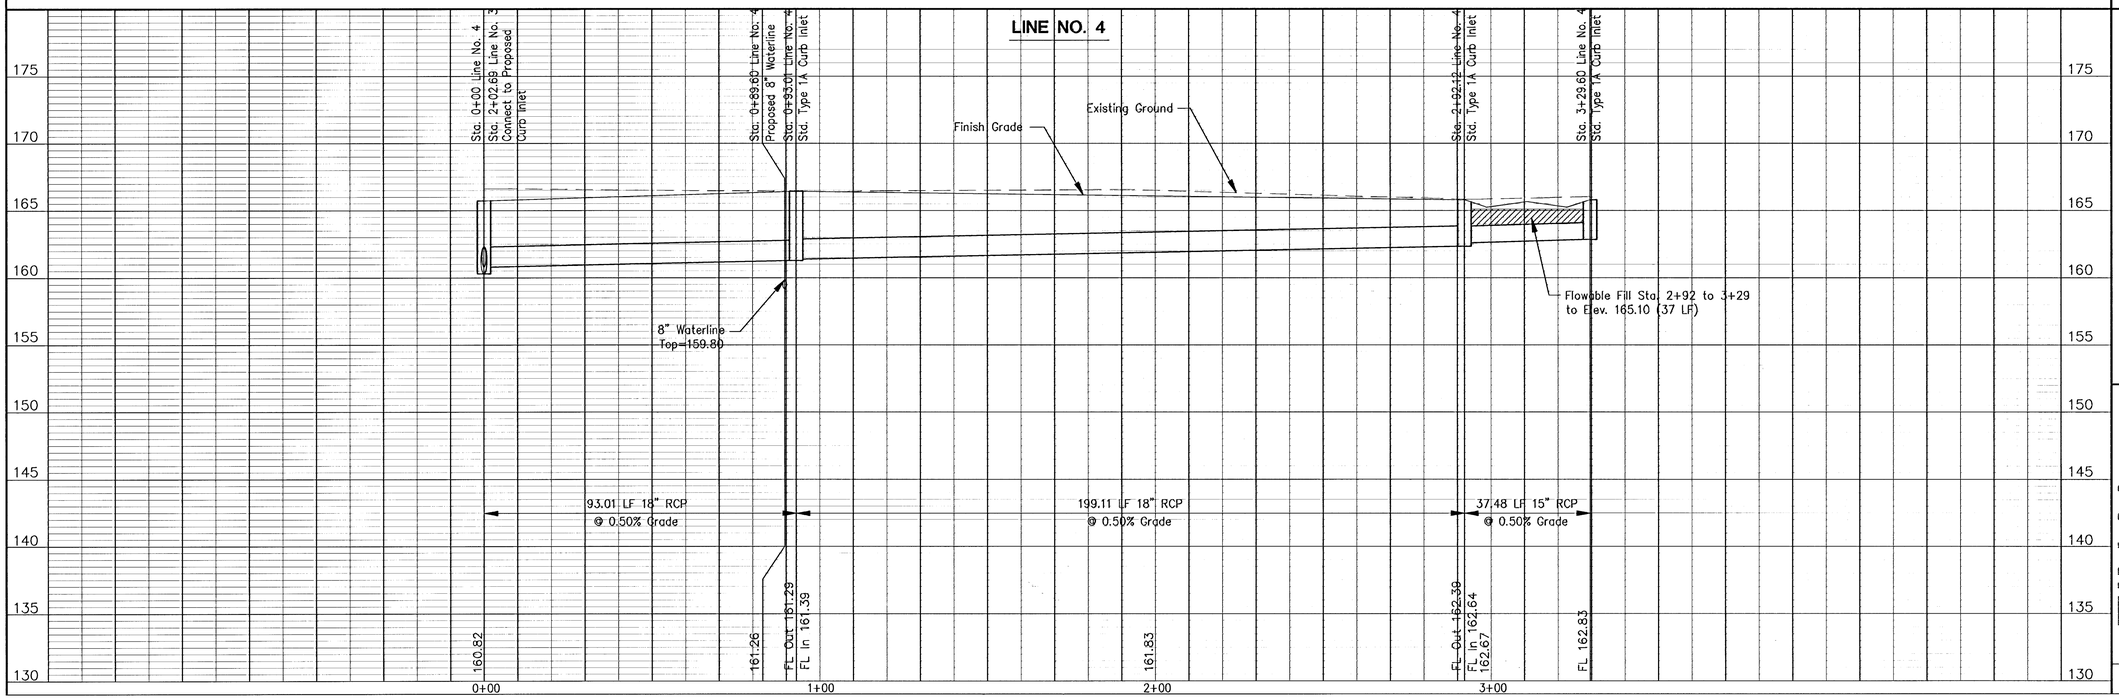

POE & ASSOCIATES OF KANSAS, INC.
CONSULTING ENGINEERS
5940 E. Central, Suite 200 ■ Wichita, KS 67208-4242
Phone 316/685-4114 ■ FAX 316/685-4444

FINAL

Engineer: J. Ubert
Drawn By: B. Kulla
Poe Job No.: 16568
Date: May 2001

Sheet 15 of 58

G:\APPS\UCA\P\0568\base.dwg Mon Jun 18 11:21:44 2001 Bernard Kulla - POE & ASSOCIATES OF KANSAS INC.