
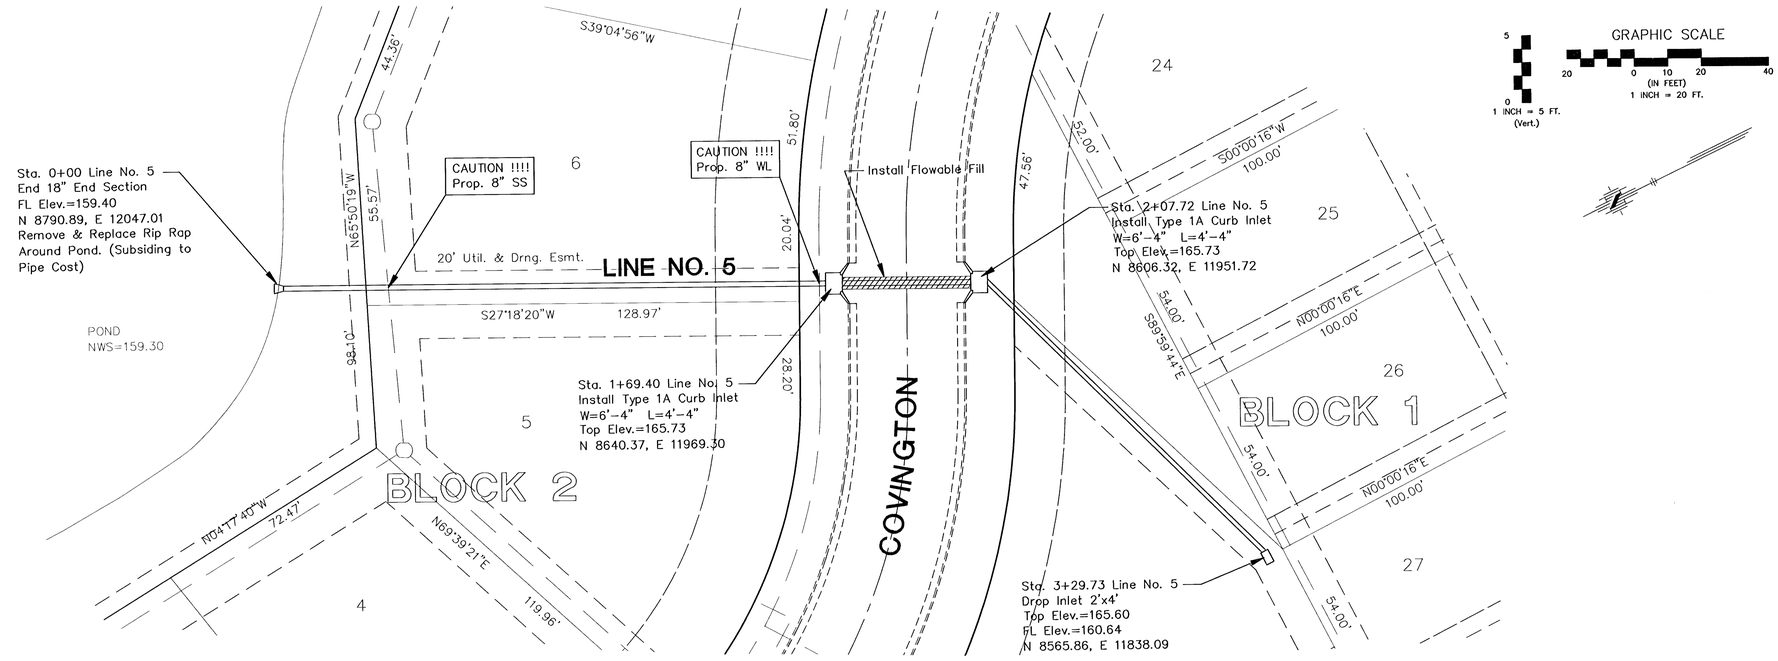


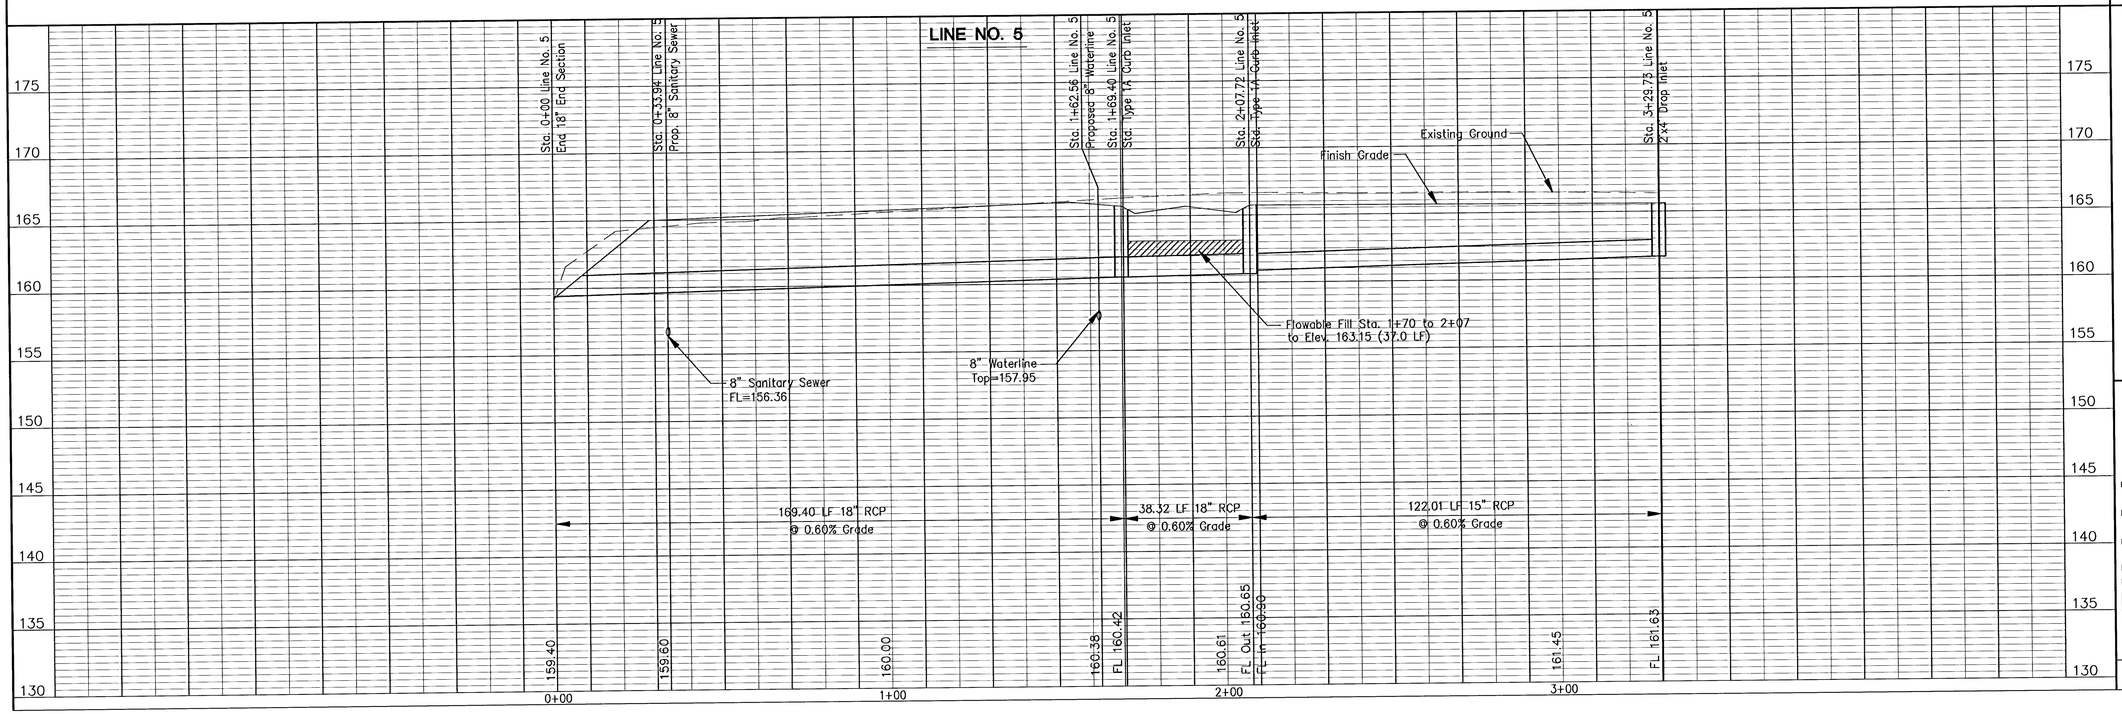

THE LOCHS AT ABERDEEN
STORM WATER SEWER
LINE NO. 5

CITY OF WICHITA, KANSAS
MICHAEL E. LINDEBAK P.E. - CITY ENGINEER
Proj# 472-83359 O.C.A.# 765681

No.	Date	By	Approved	Revision

POE & ASSOCIATES OF KANSAS, INC.
CONSULTING ENGINEERS
5940 E. Central, Suite 200 ■ Wichita, KS 67208-4242
Phone 316/685-4114 ■ FAX 316/685-4444

FINAL

Engineer: J. Ubert
Drawn By: B. Kulla
Poe Job No.: 1656B
Date: May 2001

Sheet
16 of 58

G:\APPS\GCA\P\656B\base.dwg Tue Jun 19 08:11:19 2001 Bernard Kulla - POE & ASSOCIATES OF KANSAS INC.