
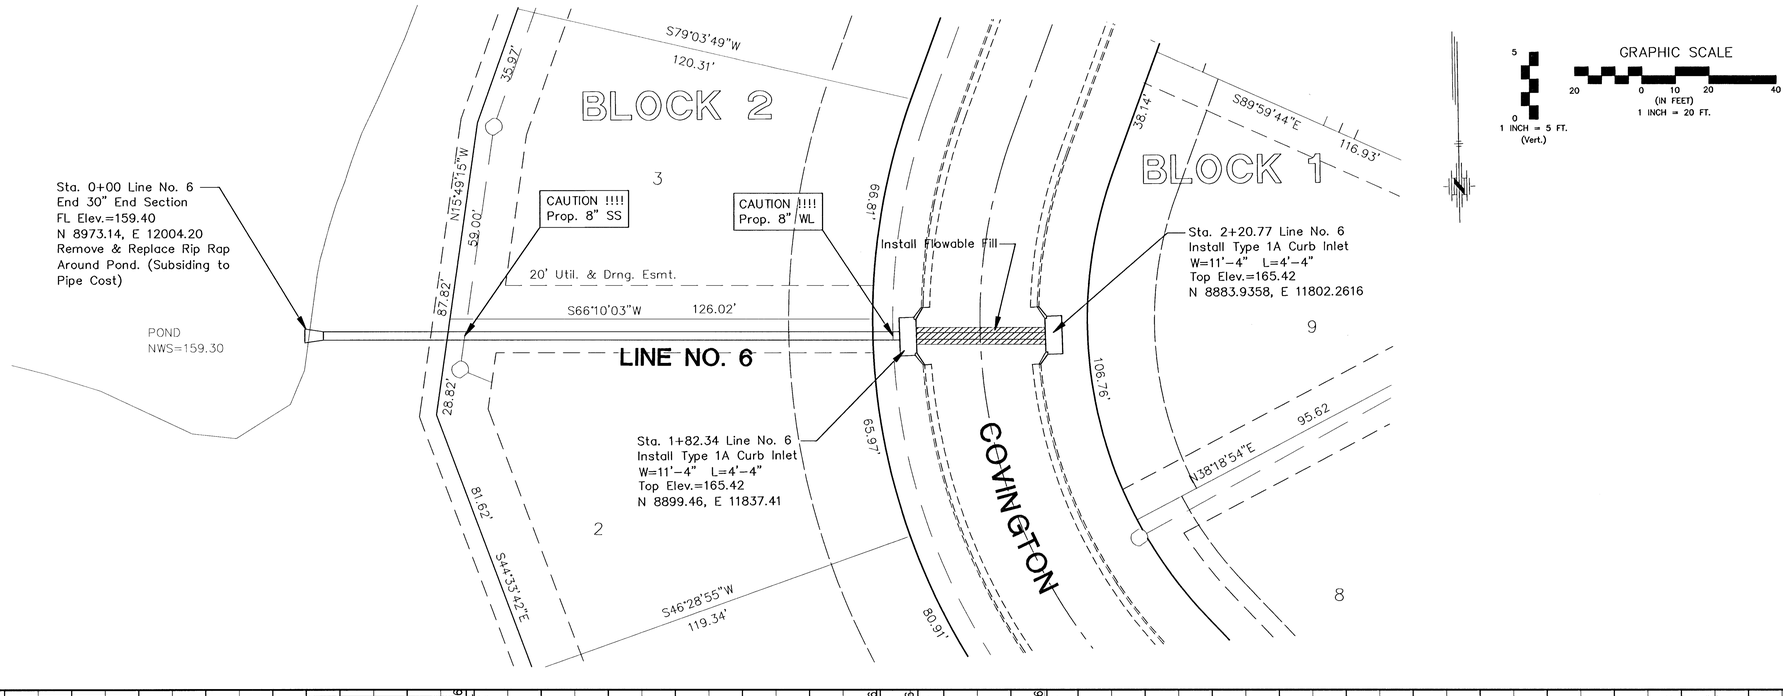


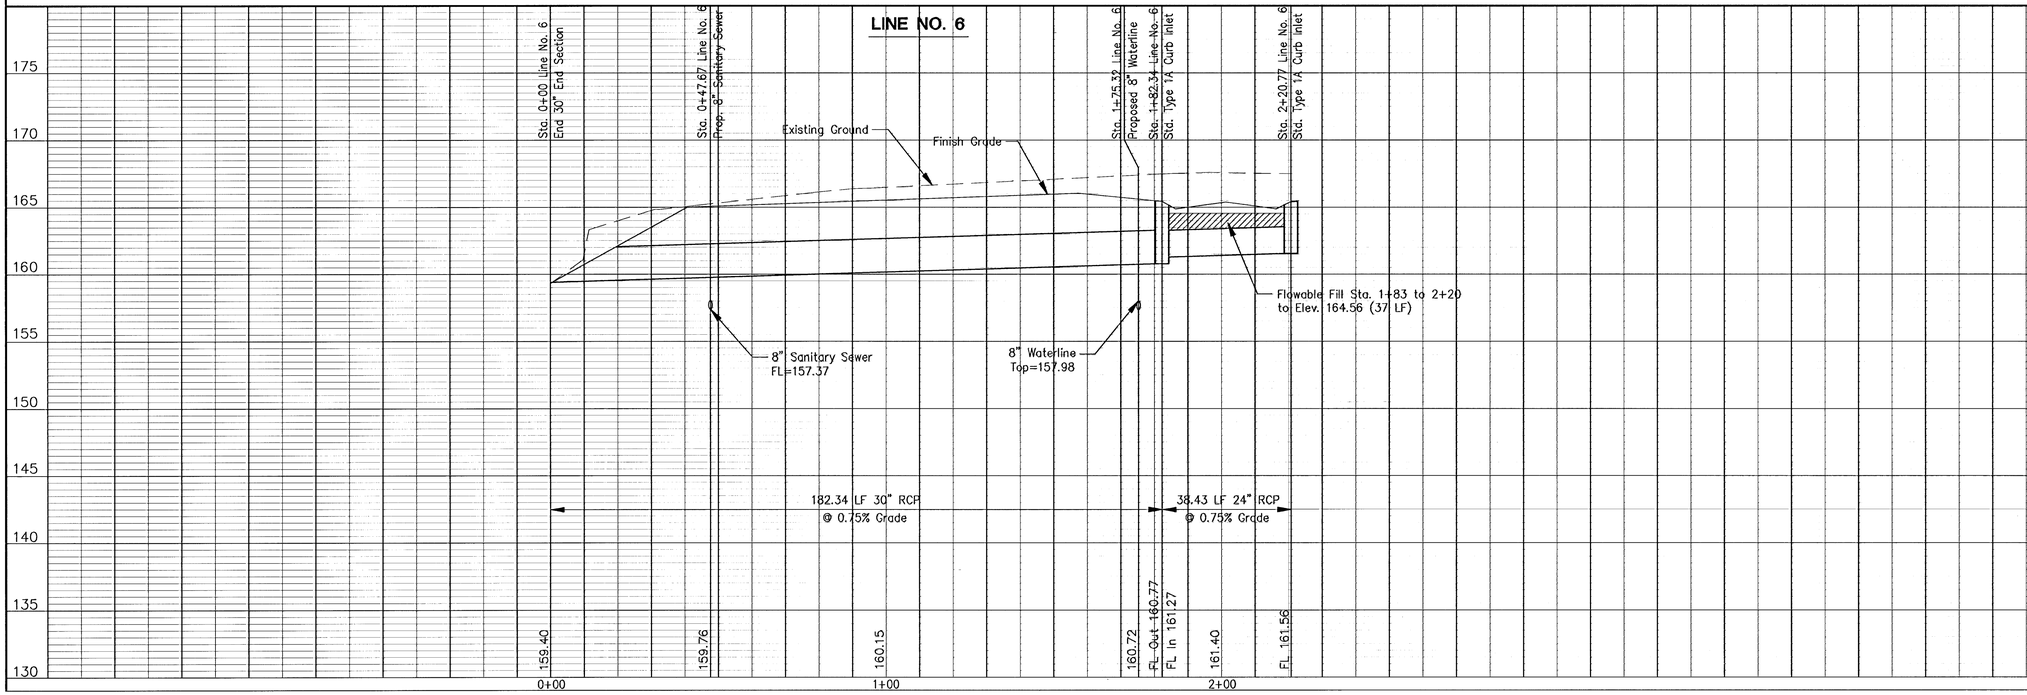

No.	Date	By	Approved	Revision

THE LOCHS AT ABERDEEN
STORM WATER SEWER
LINE NO. 6

CITY OF WICHITA, KANSAS
MICHAEL E. LINDEBAK, P.E. - CITY ENGINEER
Proj.# 472-83359 O.C.A.# 765681

POE & ASSOCIATES OF KANSAS, INC.
CONSULTING ENGINEERS
5940 E. Central, Suite 200 ■ Wichita, KS 67208-4242
Phone 316/685-4114 ■ FAX 316/685-4444

FINAL

Engineer: J. Ubert
Drawn By: B. Kulla
Poe Job No.: 1656B
Date: May 2001

Sheet 17 of 58

G:\APPS\DCA\P\666b\base.dwg Mon Jun 18 11:35:16 2001 Bernard Kulla - POE & ASSOCIATES OF KANSAS INC.