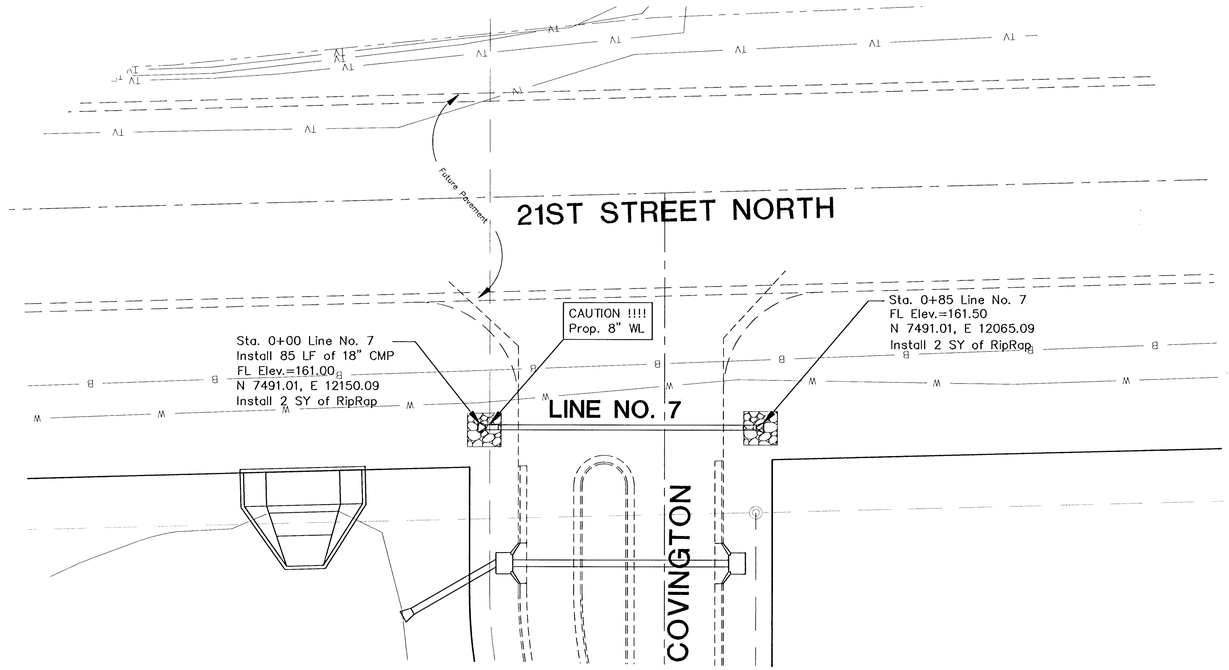


GRAPHIC SCALE


5 0 1 INCH = 5 FT. (Vert.)

20 0 10 20 40 (IN FEET) 1 INCH = 20 FT.

No.	Date	By	Approved	Revision

THE LOCHS AT ABERDEEN
STORM WATER SEWER
LINE NO. 7

CITY OF WICHITA, KANSAS
MICHAEL E. LINDEBAK, P.E. - CITY ENGINEER
Proj# 472-83339 O.C.A.# 765661

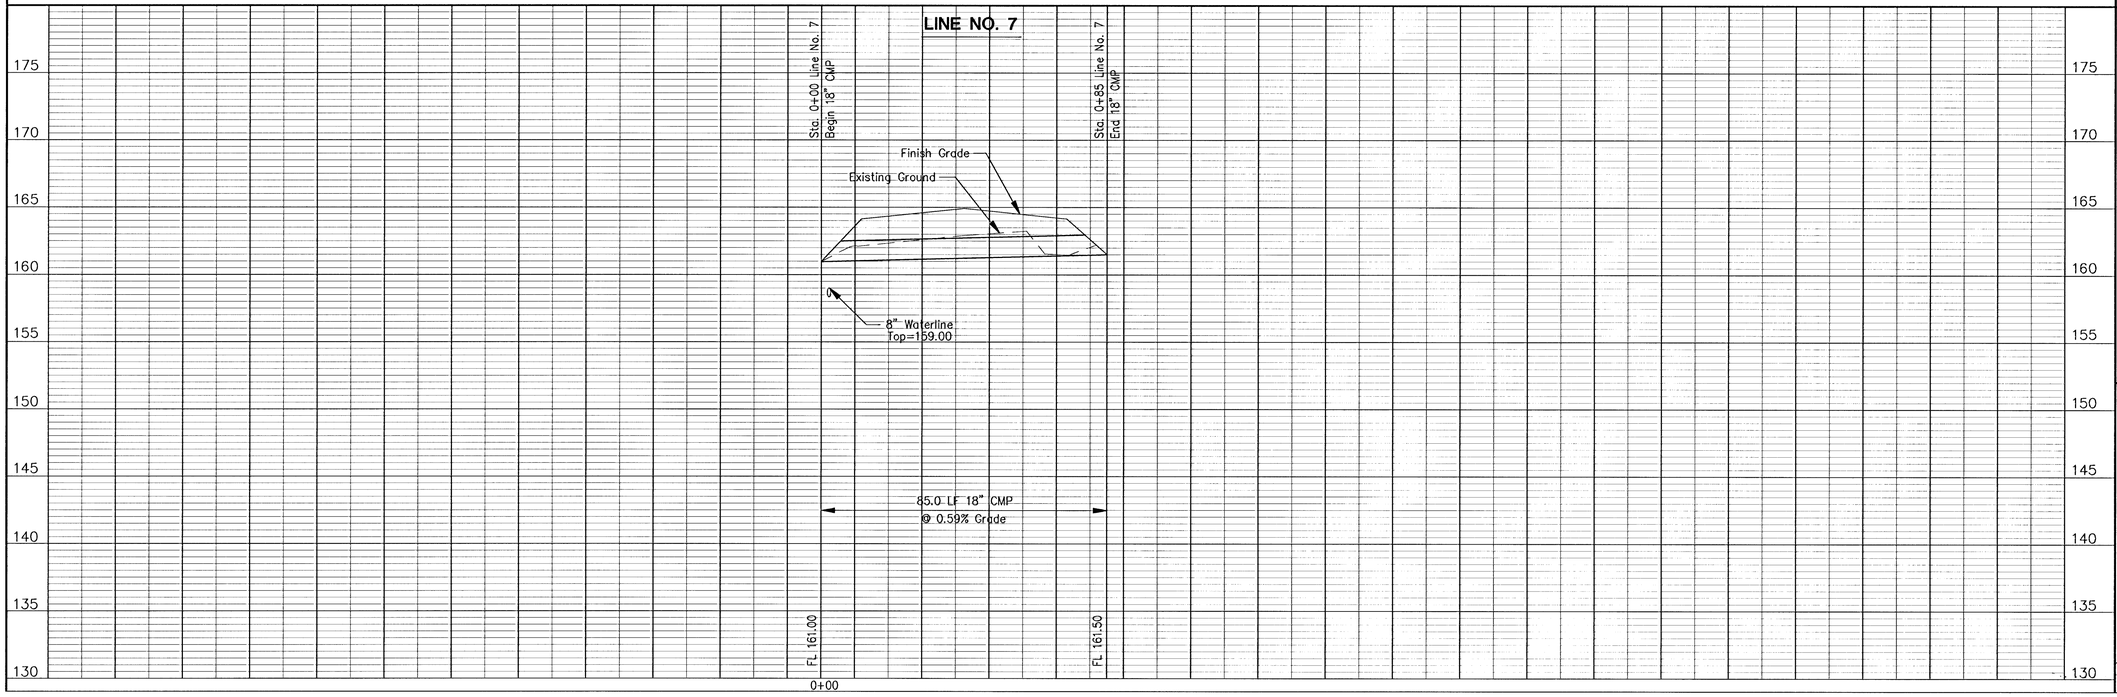

POE & ASSOCIATES OF KANSAS, INC.
CONSULTING ENGINEERS
5940 E. Central, Suite 200 ■ Wichita, KS 67208-4242
Phone 316/685-4114 ■ FAX 316/685-4444

FINAL

Engineer: J. Ubert
Drawn By: B. Kulla
Poe Job No.: 1656B
Date: May 2001

Sheet 18 of 58

G:\APPS\DCA\P\656b\base.dwg Tue Jun 19 11:36:06 2001 Bernard Kulla - POE & ASSOCIATES OF KANSAS INC.