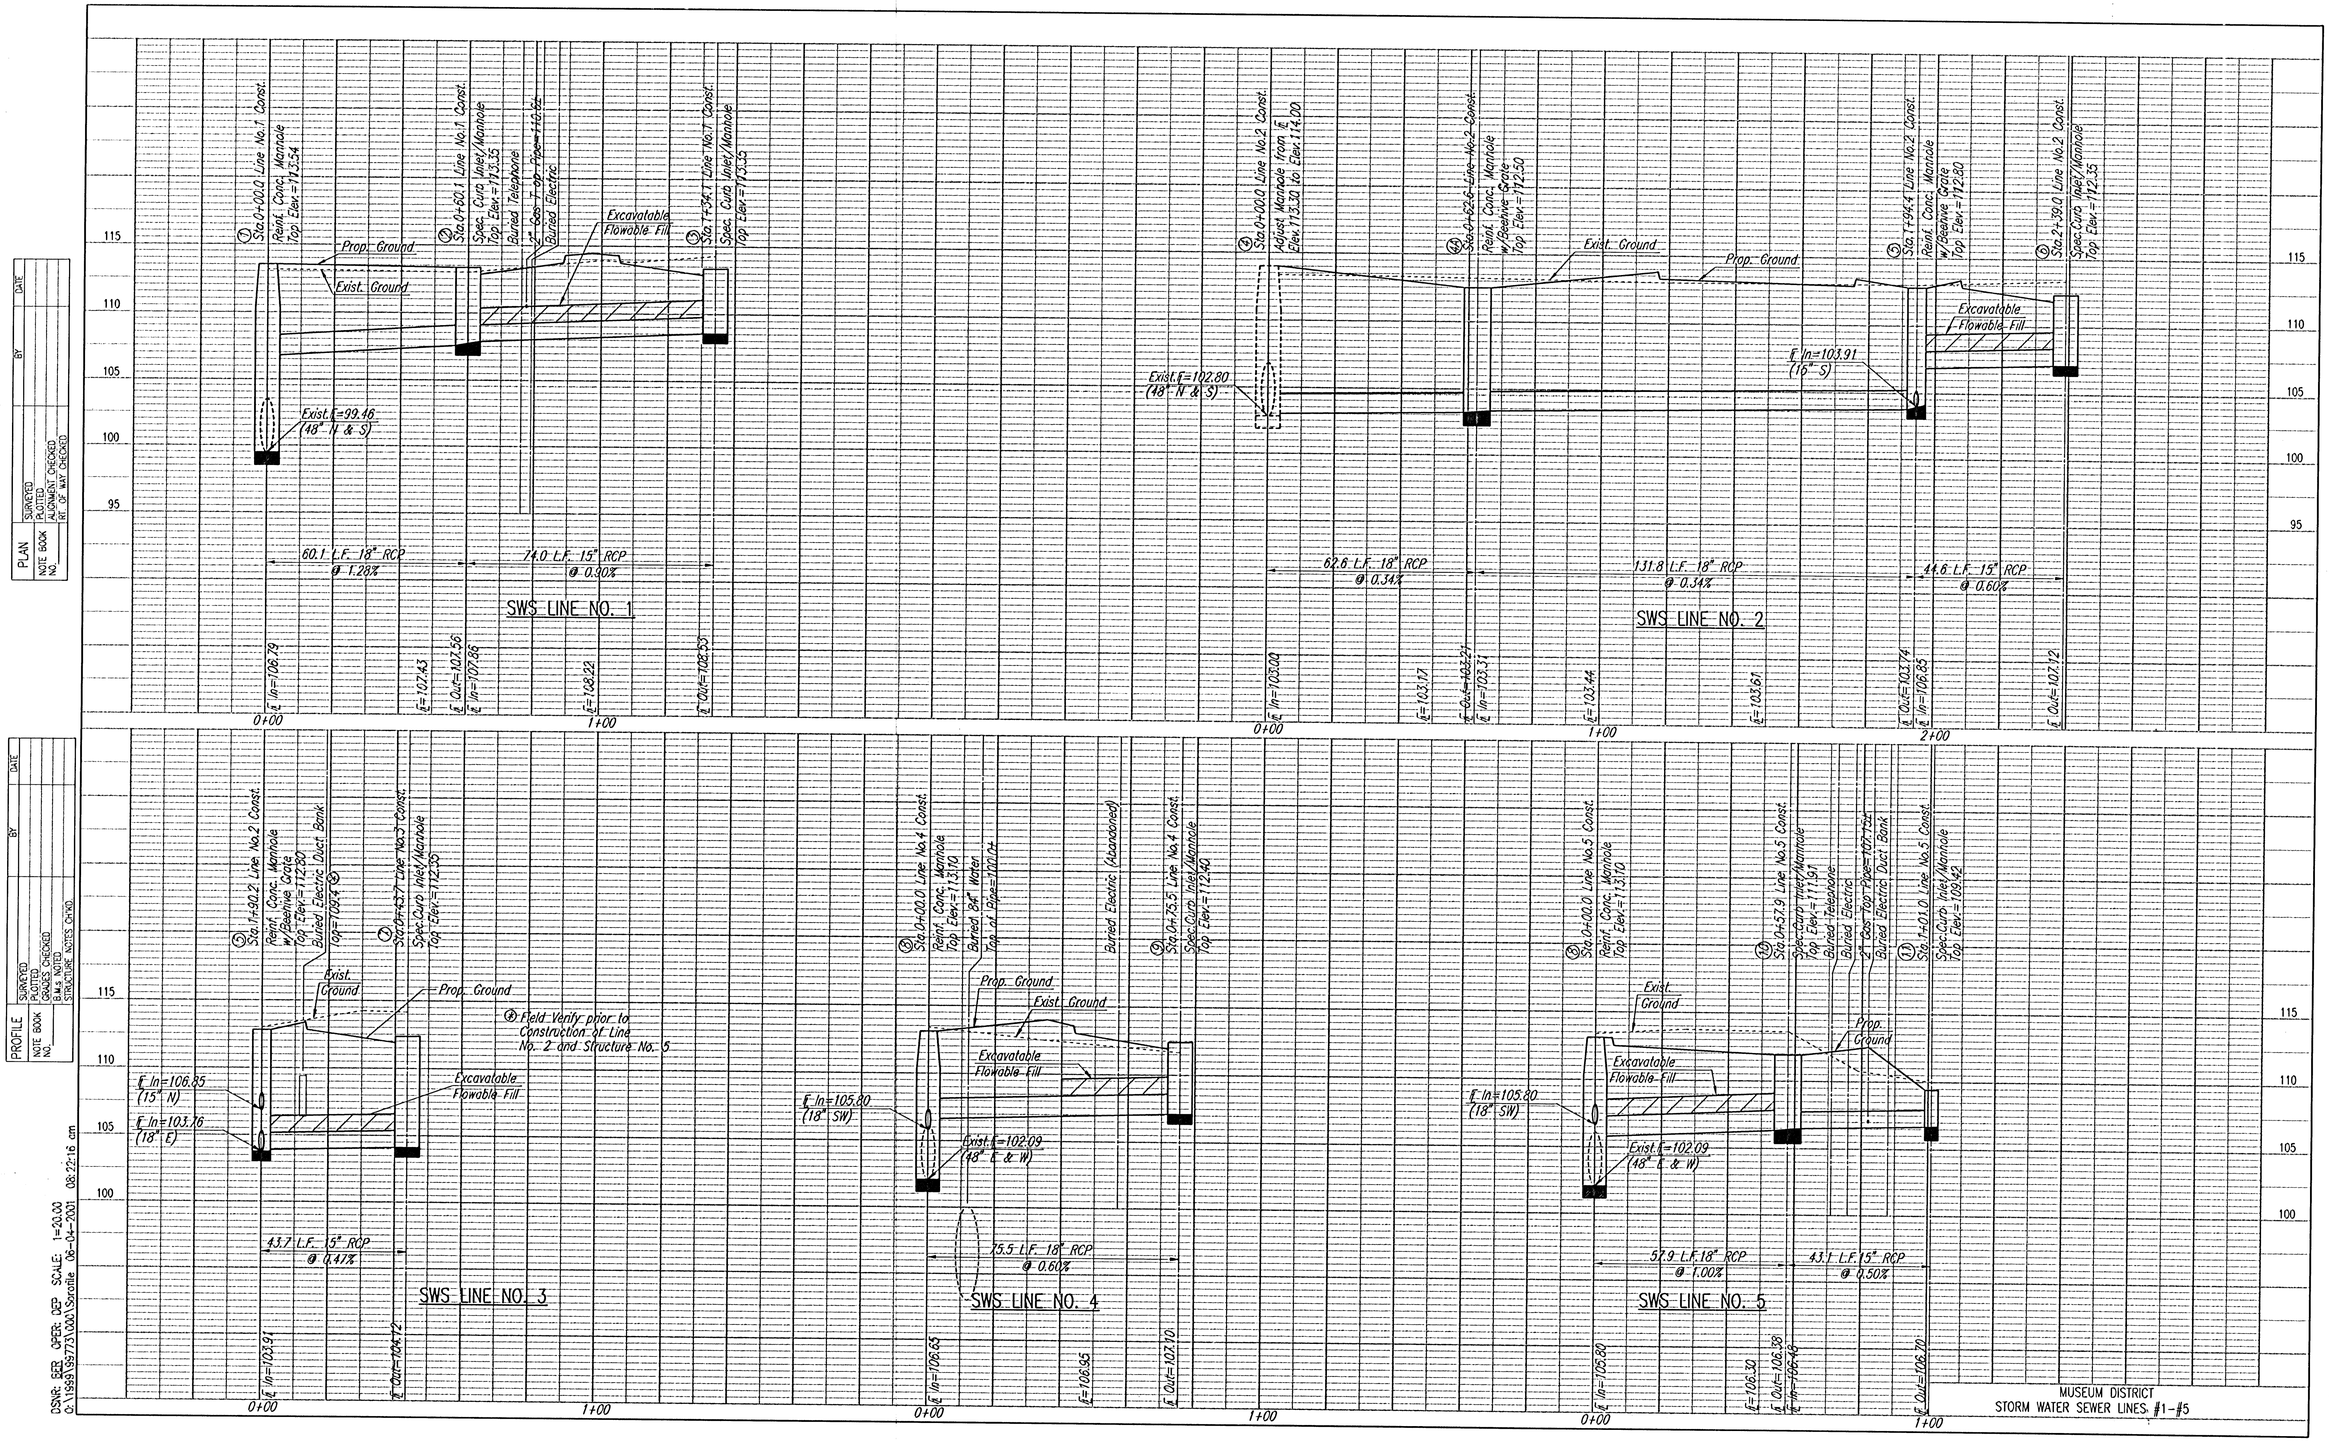


PLAN NOTE BOOK NO. SURVEYED PLOTTED ALIGNMENT CHECKED RT. OF WAY CHECKED BY DATE

PROFILE NOTE BOOK NO. SURVEYED PLOTTED GRADES CHECKED B.M.s NOTED STRUCTURE NOTES CHKD. BY DATE

DSNR: BER OPER: DEP SCALE: 1=20.00
O:\1999\99773\000\Sprofile 06-04-2001 08:22:16 am

U1