

PLAN
SURVEYED
PLOTTED
ALIGNMENT CHECKED
R/T OF WAY CHECKED
NOTE BOOK NO.
BY
DATE

PROFILE
SURVEYED
PLOTTED
GRADES CHECKED
S.M.s NOTED
STRUCTURE NOTES CHKD
NOTE BOOK NO.
BY
DATE

DSNR: BER OPER: DCP SCALE: 1=20.00
D:\1998\98773\000\Sronfile 06-04-2001 08:20:30 cm

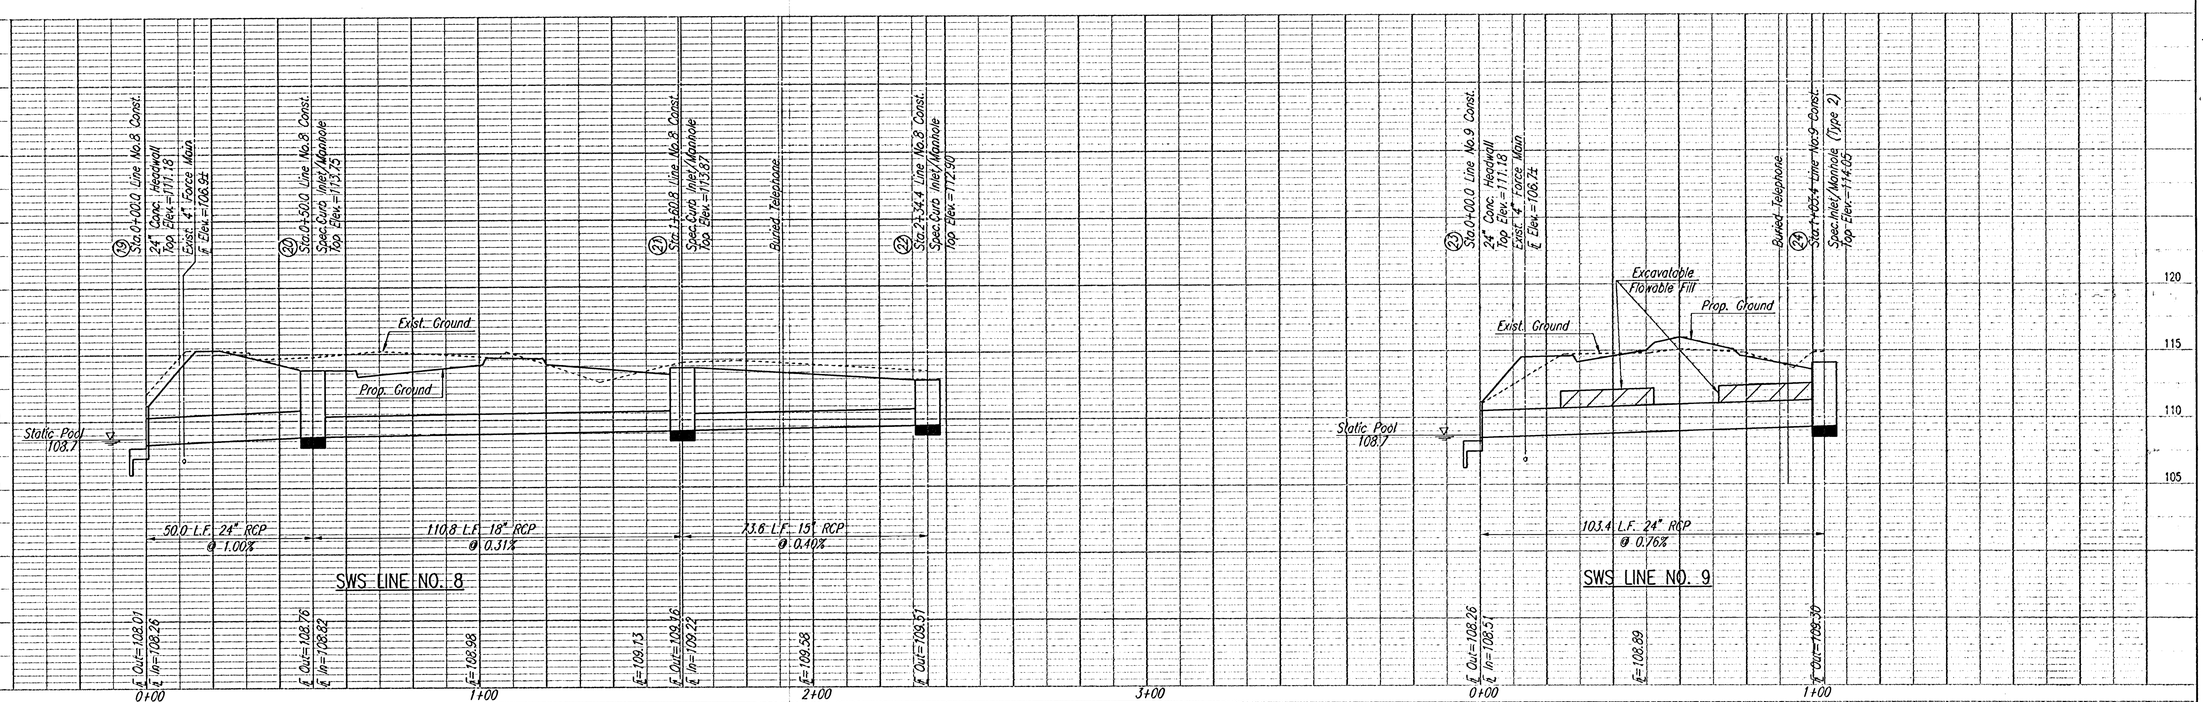

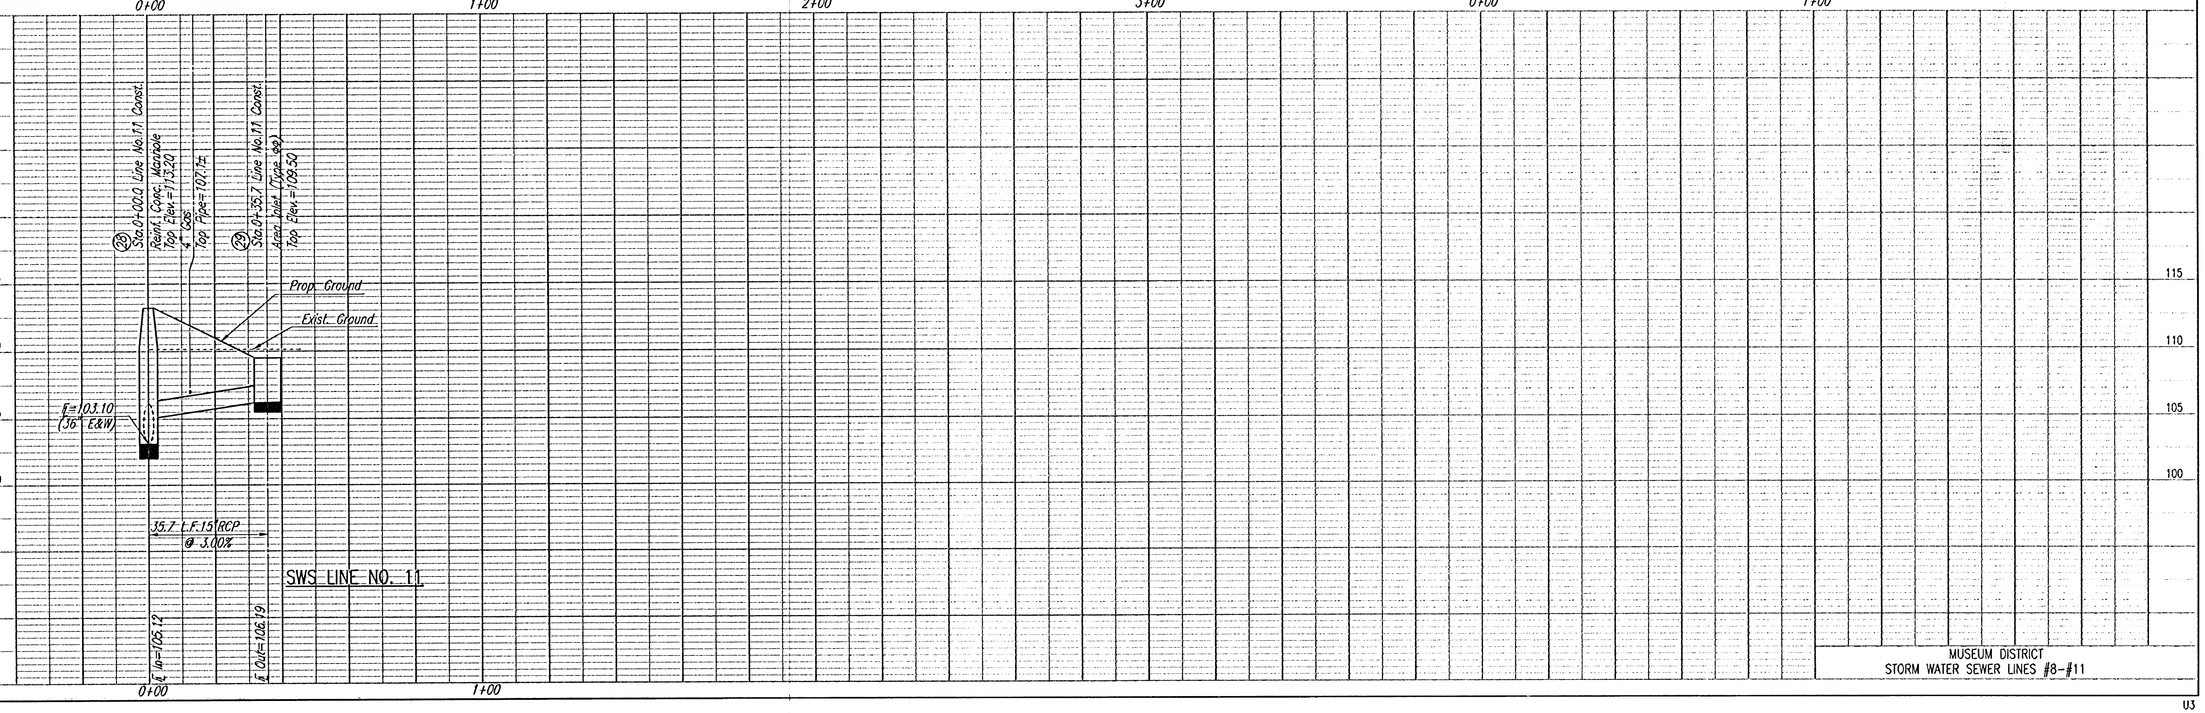

MUSEUM DISTRICT
STORM WATER SEWER LINES #8-#11

U3