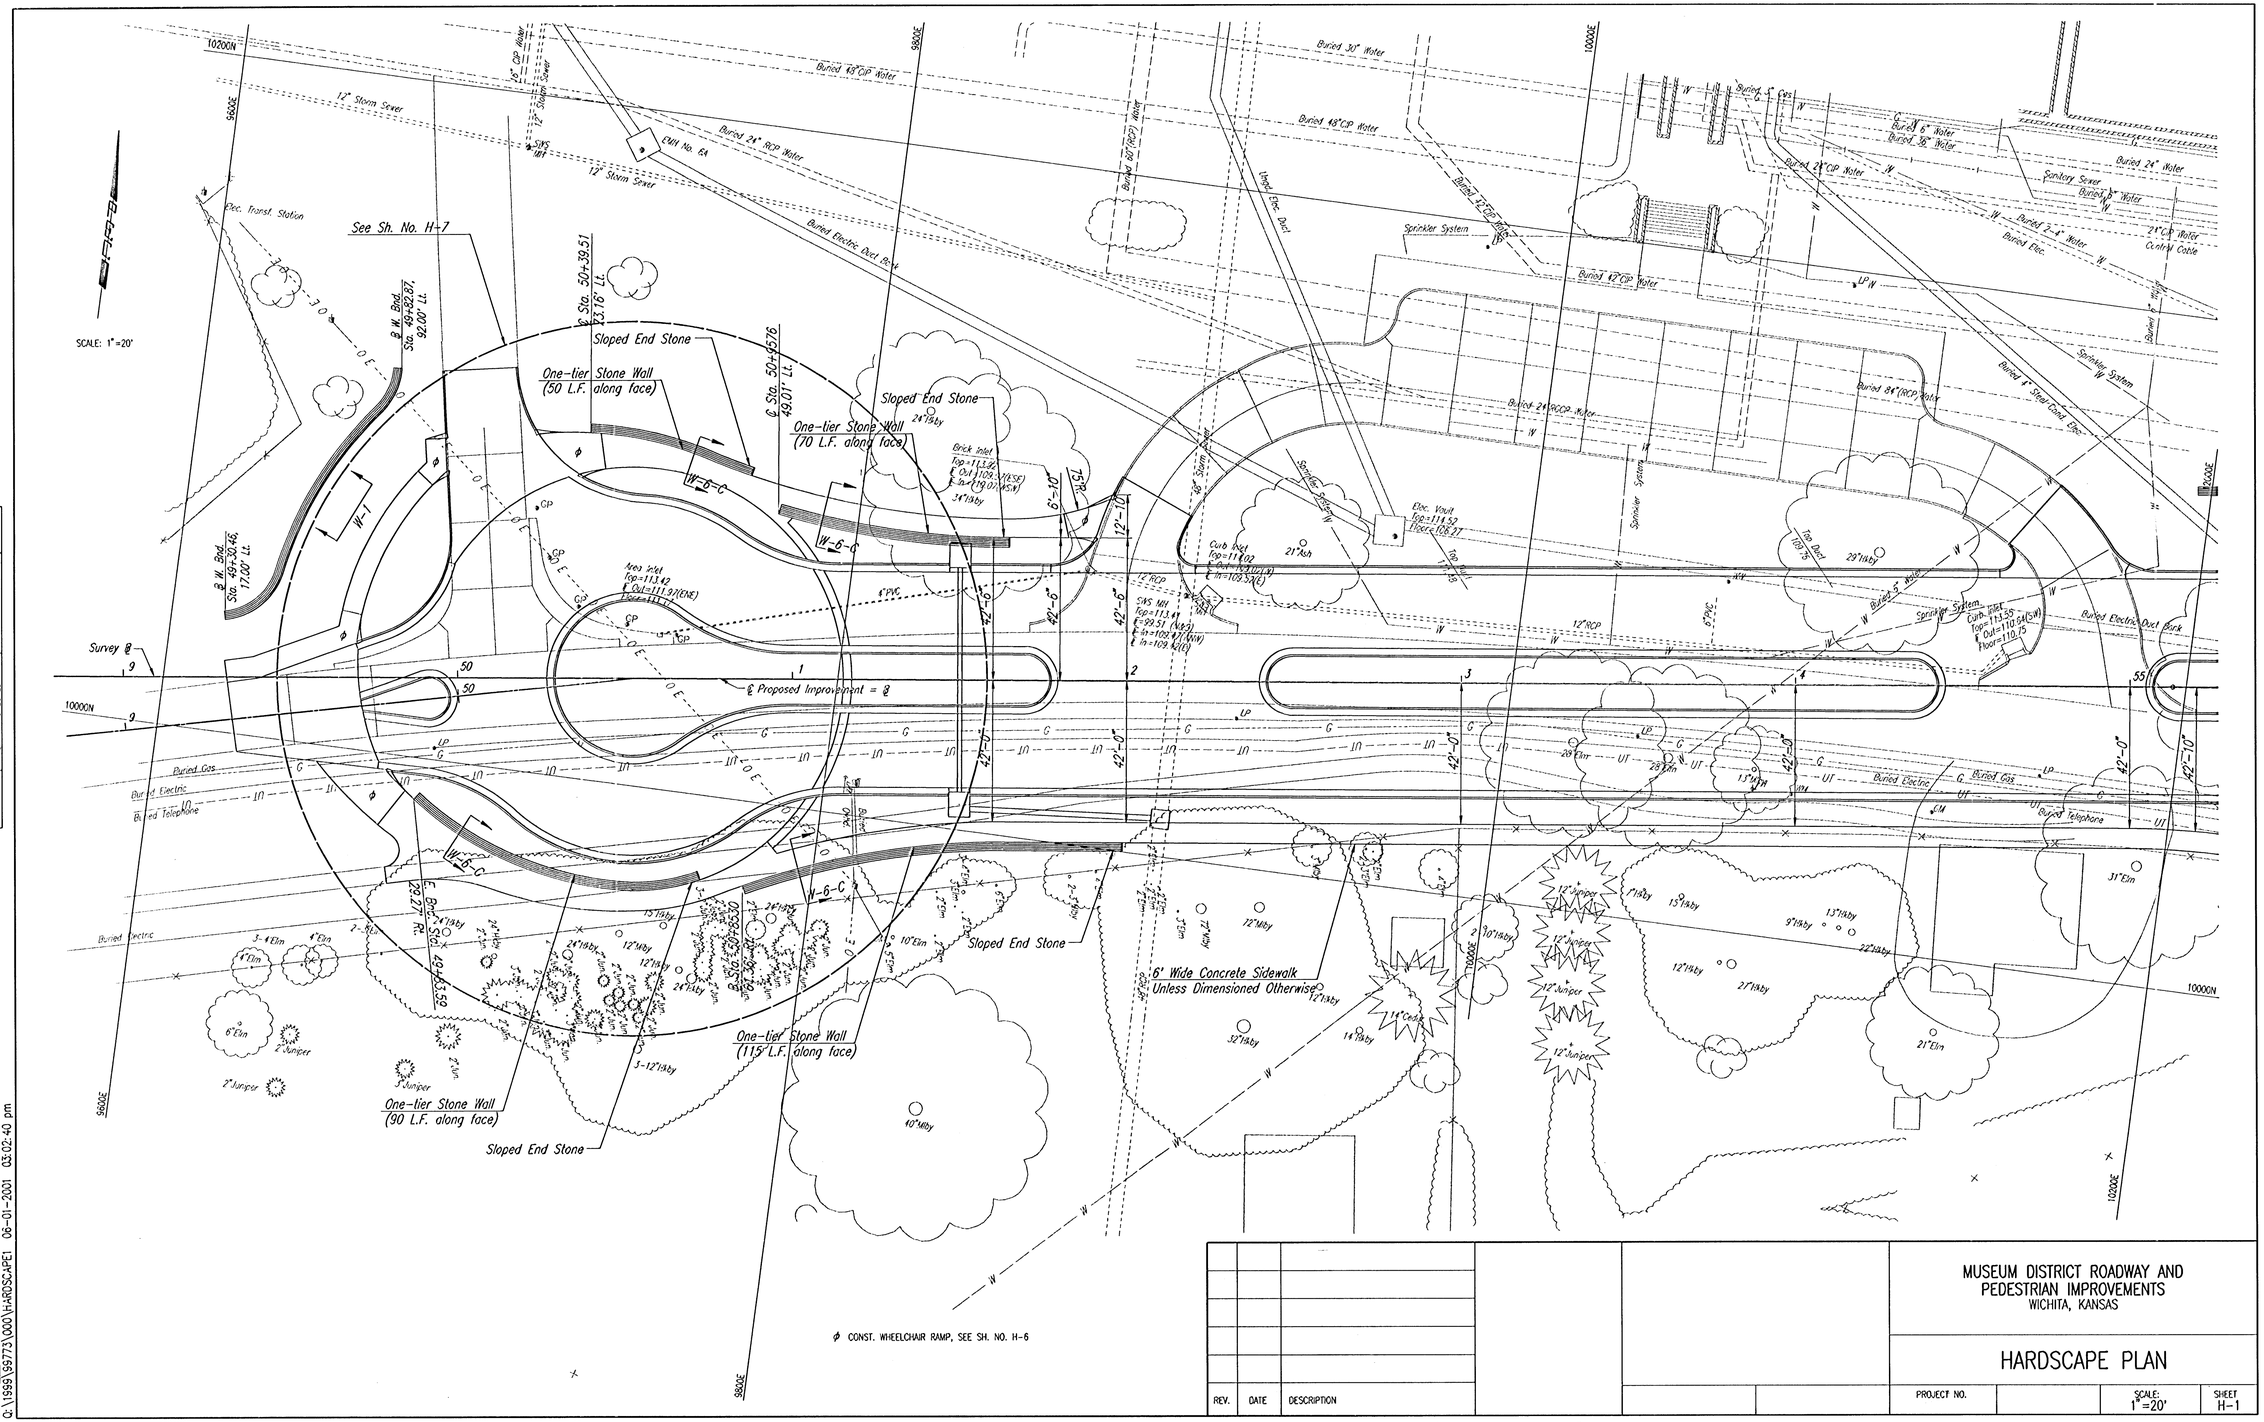

REV.	DATE	DESCRIPTION

MUSEUM DISTRICT ROADWAY AND PEDESTRIAN IMPROVEMENTS
WICHITA, KANSAS

HARDSCAPE PLAN

PROJECT NO.		SCALE:	SHEET
		1"=20'	H-1

PLAN		
SURVEYED		
PLOTTED		
ALIGNMENT CHECKED		
NOTE BOOK NO.	RIT OF WAY CHECKED	
	BY	DATE

DSNR: BER OPER: DEP SCALE: 1=20.00
Q:\1999\99773\000\H-HARDSCAPE1 06-01-2001 03:02:40 pm