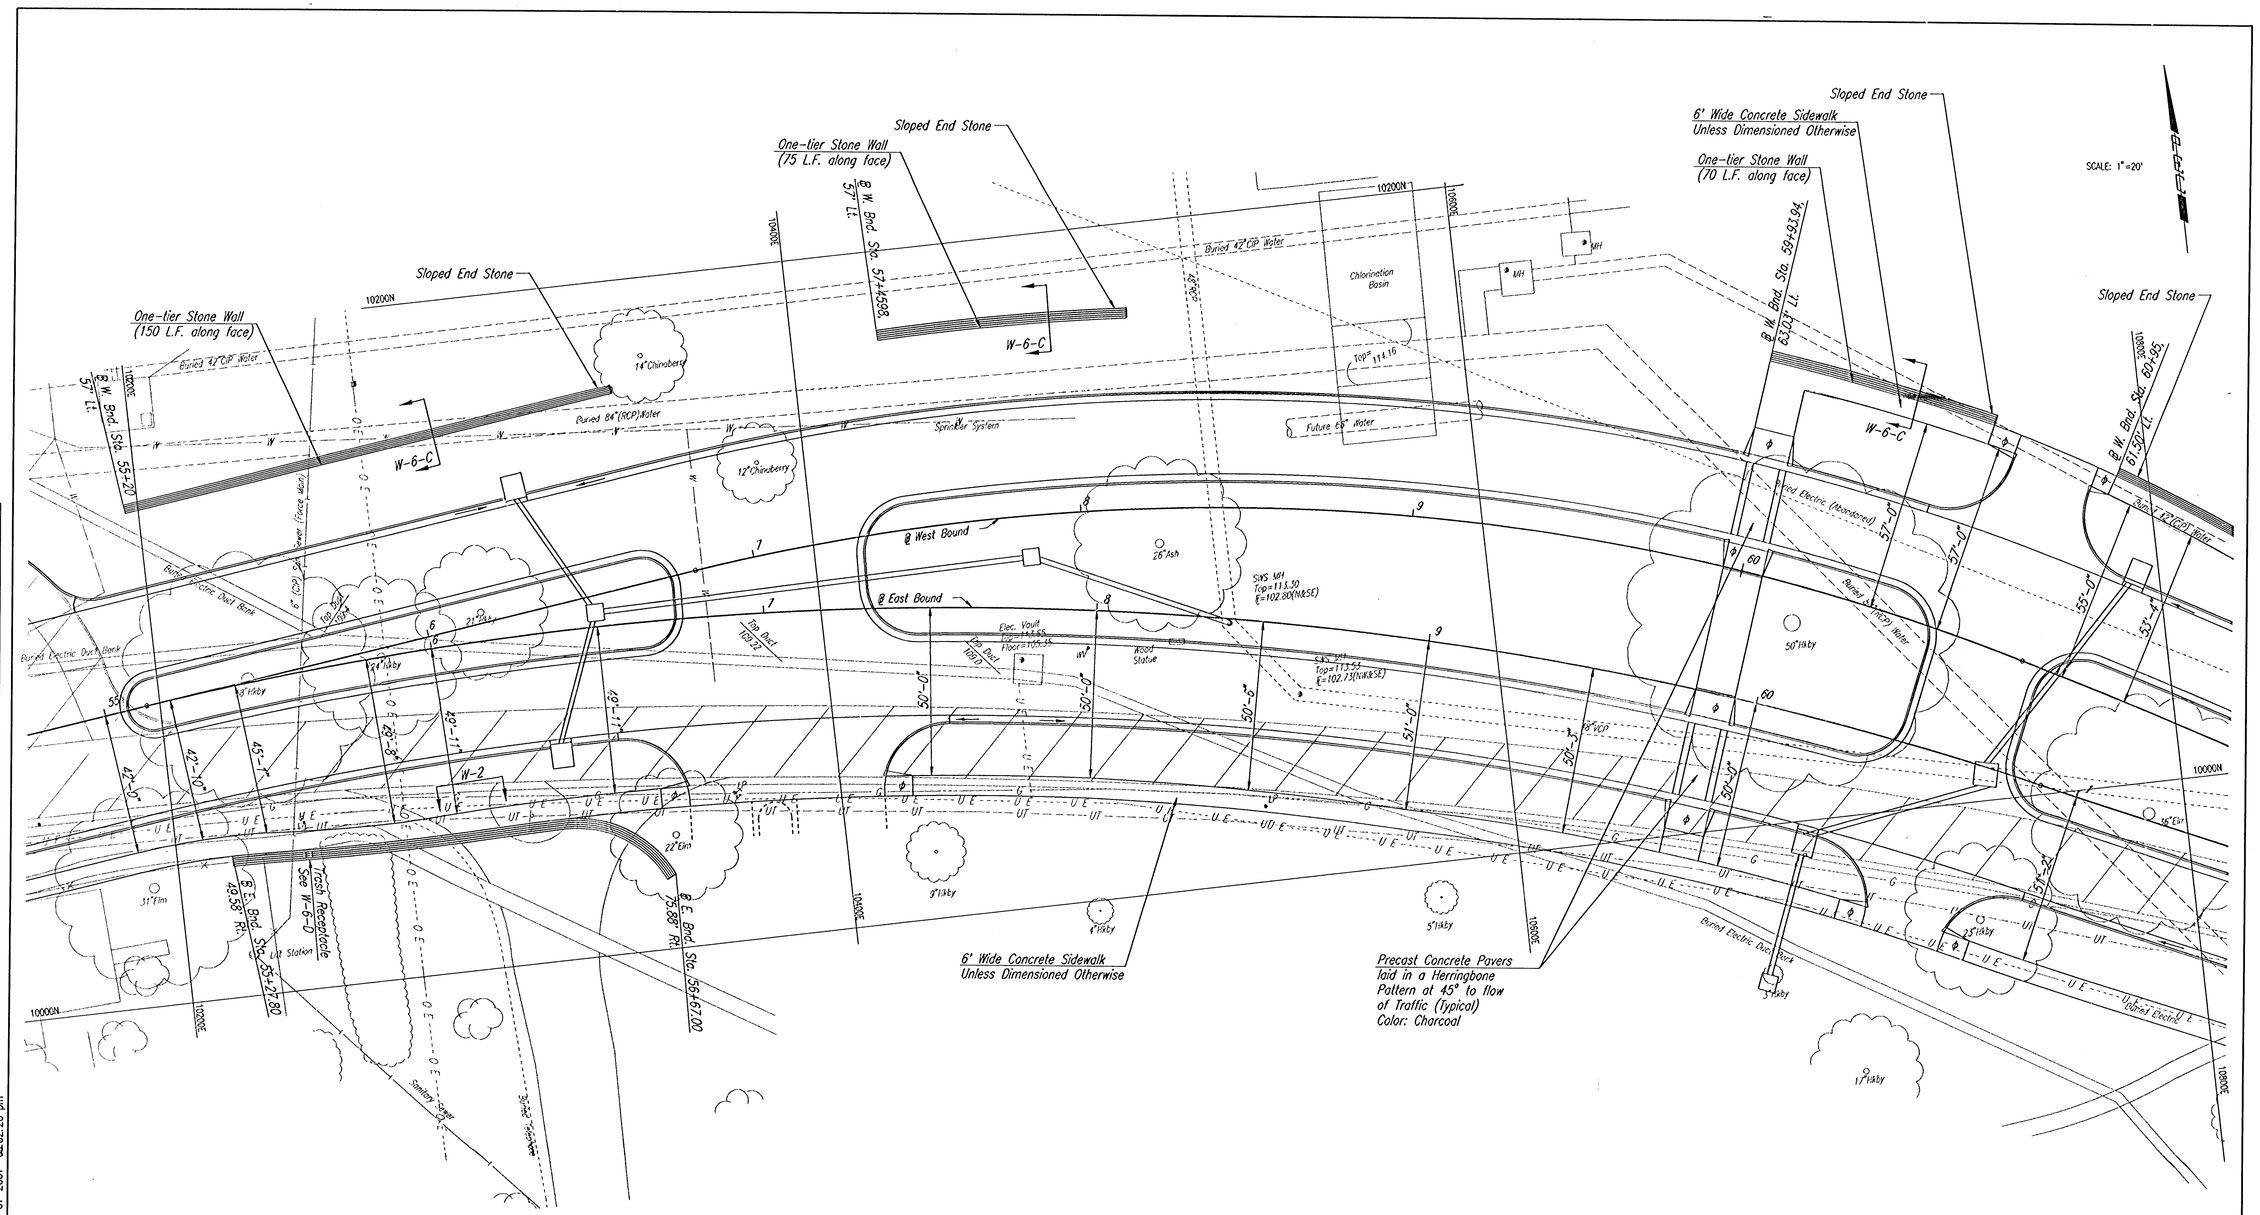

ϕ CONST. WHEELCHAIR RAMP, SEE SH. NO. H-6

REV.	DATE	DESCRIPTION

MUSEUM DISTRICT ROADWAY AND PEDESTRIAN IMPROVEMENTS
WICHITA, KANSAS

HARDSCAPE PLAN

PROJECT NO.		SCALE: 1"=20'	SHEET H-2

PLAN
NOTE BOOK NO.
SURVEYED
PLOTTED
ALIGNMENT CHECKED
RT. OF WAY CHECKED
BY
DATE

DSNR: BER OPER: DEP SCALE: 1=20.00
Q:\1999\99773\000\HARDSCAPE2 06-01-2001 03:02:20 pm