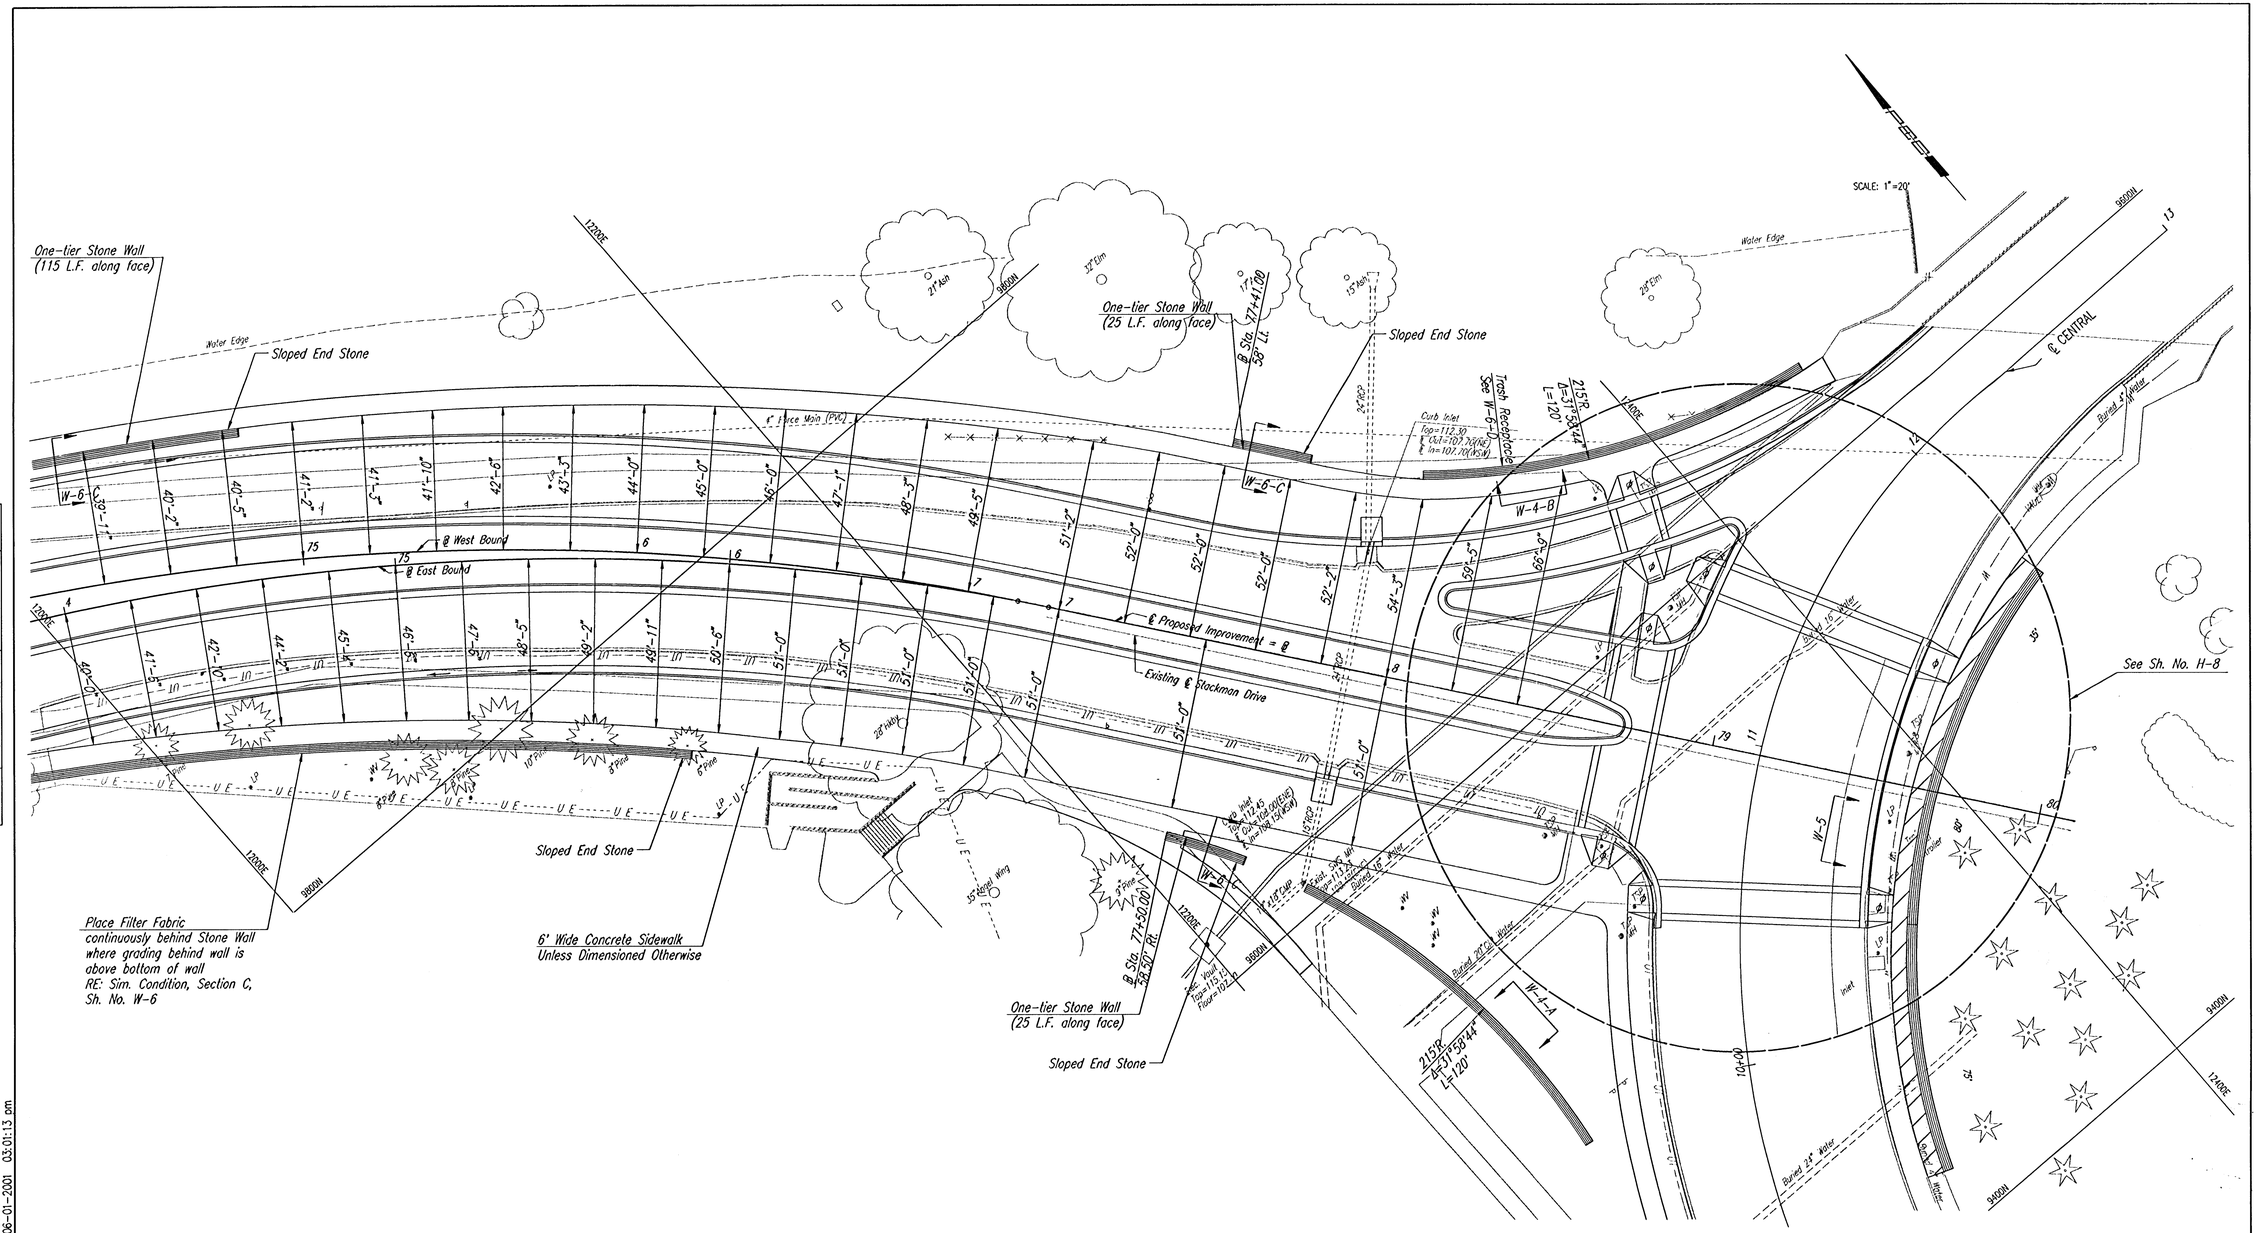

ϕ CONST. WHEELCHAIR RAMP, SEE SH. NO. H-6

REV.	DATE	DESCRIPTION

MUSEUM DISTRICT ROADWAY AND
PEDESTRIAN IMPROVEMENTS
WICHITA, KANSAS

HARDSCAPE PLAN

PROJECT NO.

SHEET H-5

PLAN		BY	DATE
NOTE BOOK NO.	SURVEYED		
	PLOTTED		
	ALIGNMENT CHECKED		
	RT. OF WAY CHECKED		

DSNR: BER OPER: DEP SCALE: 1=20.00
Q:\1999\99773\000\HARDSCAPE5 06-01-2001 03:01:13 pm