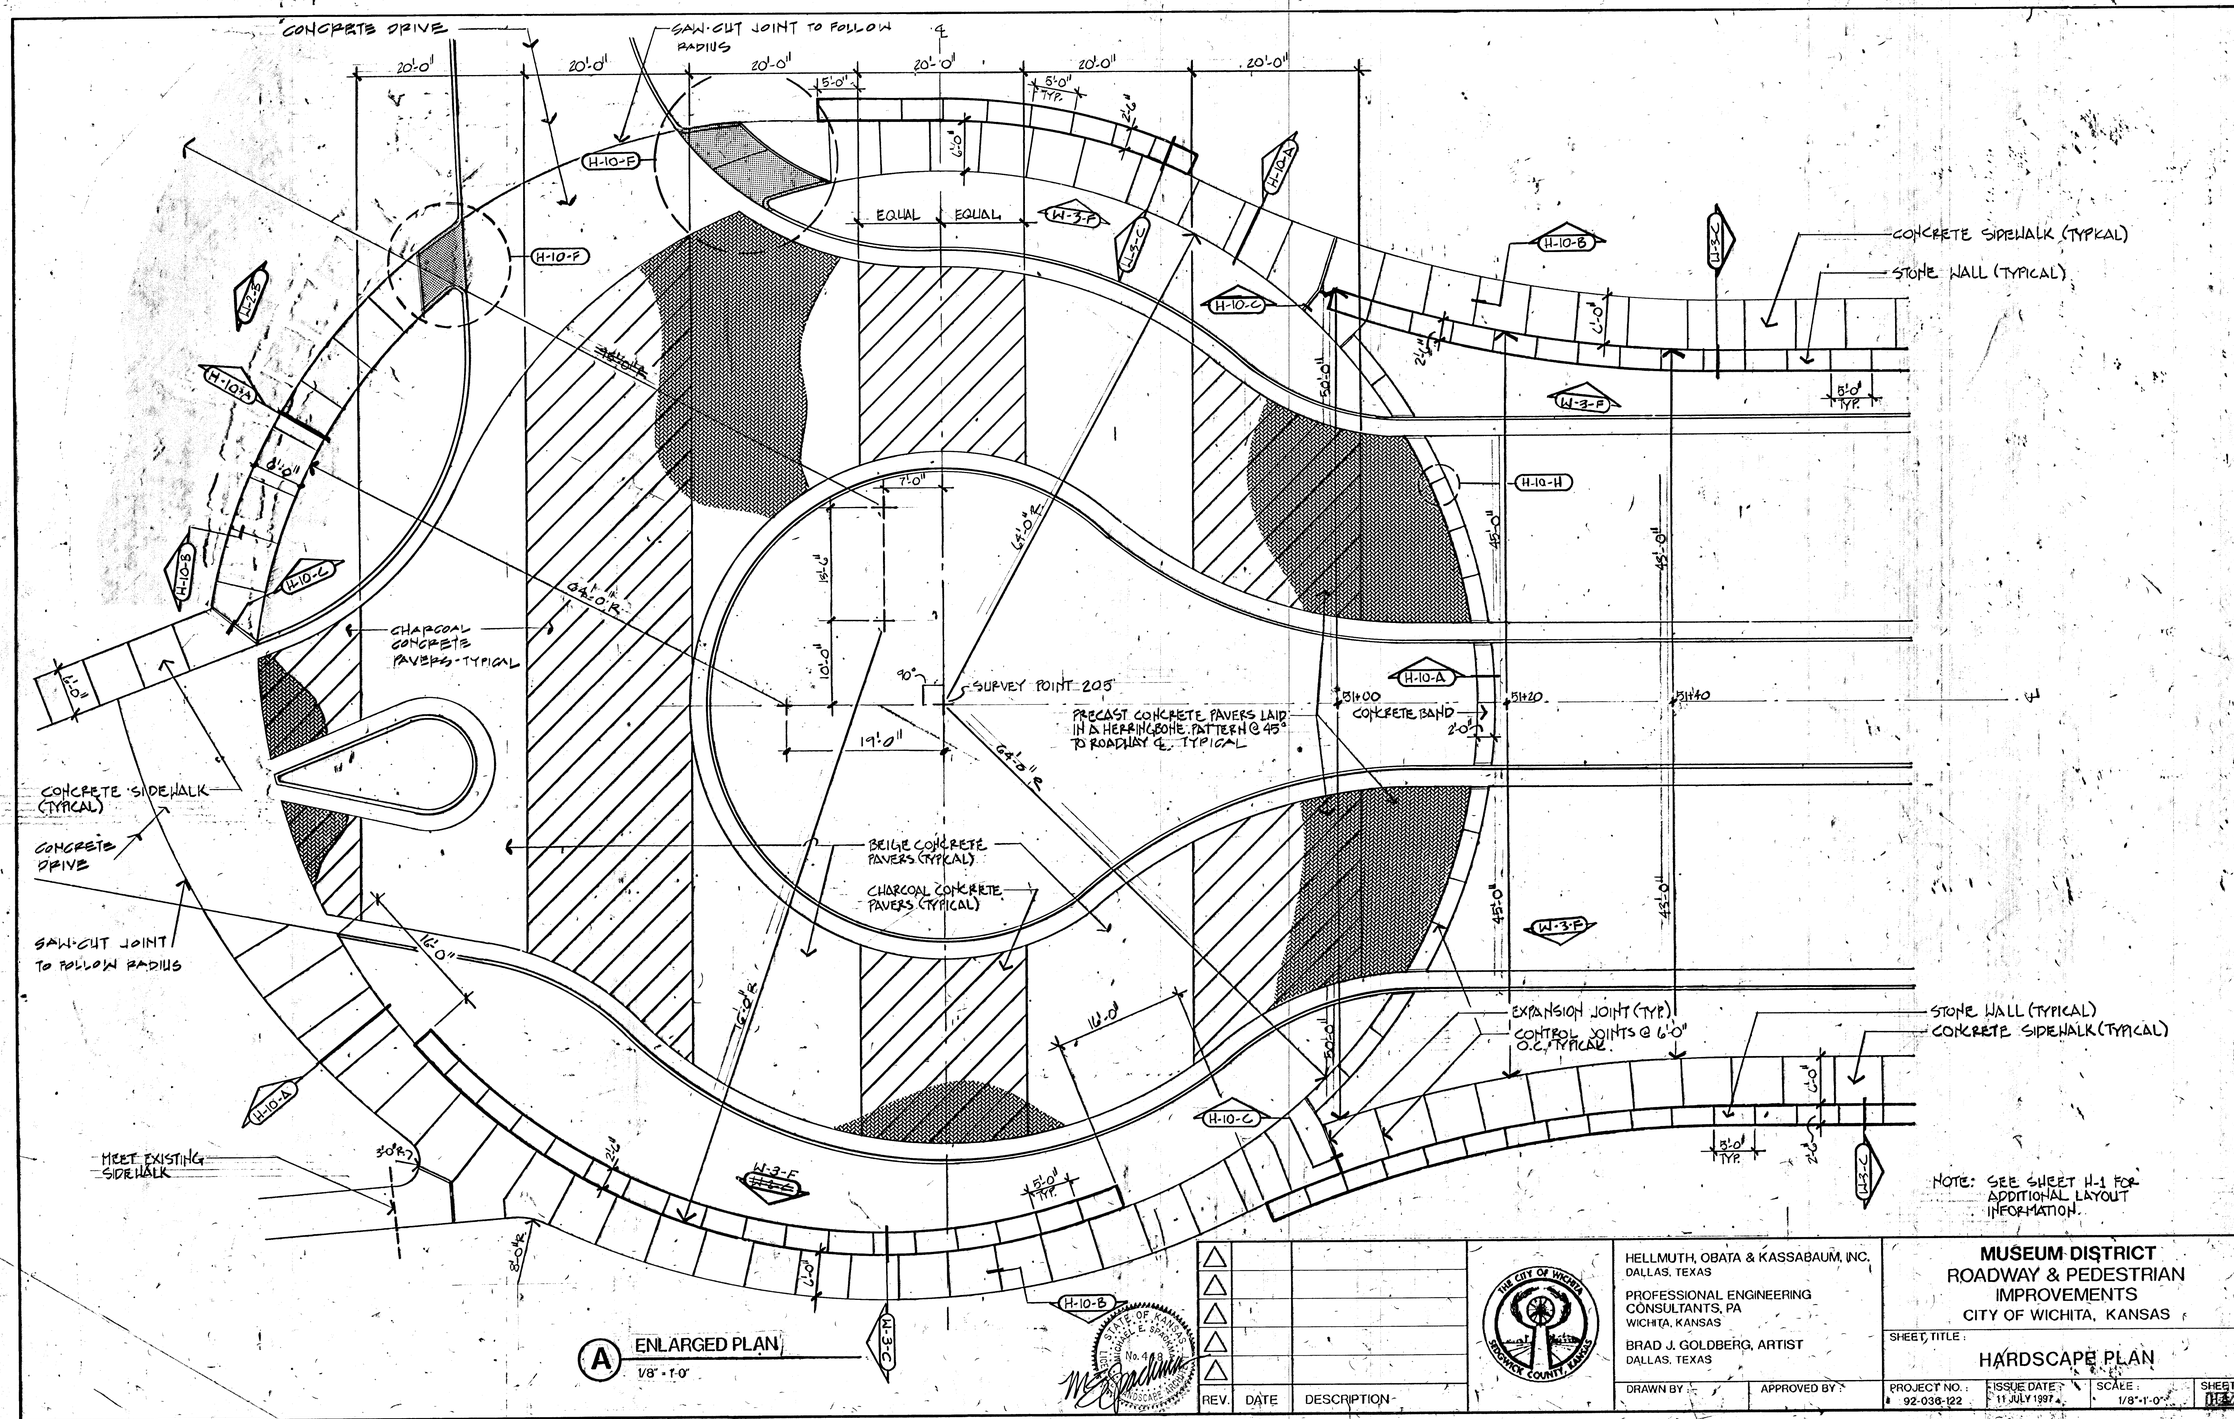

REV.	DATE	DESCRIPTION
△		
△		
△		
△		
△		

HELLMUTH, OBATA & KASSABAUM, INC.
DALLAS, TEXAS

PROFESSIONAL ENGINEERING CONSULTANTS, PA
WICHITA, KANSAS

BRAD J. GOLDBERG, ARTIST
DALLAS, TEXAS

DRAWN BY:
APPROVED BY:

MUSEUM DISTRICT
ROADWAY & PEDESTRIAN IMPROVEMENTS
CITY OF WICHITA, KANSAS

SHEET TITLE:
HARDSCAPE PLAN

PROJECT NO.	ISSUE DATE	SCALE	SHEET
92-036-122	11 JULY 1997	1/8"=1'-0"	H-7