FHWA REGION NO.	STATE	PROJECT NO.	FISCAL YEAR	SHEET NO.	TOTAL SHEETS
7	KANSAS		19	S-11	

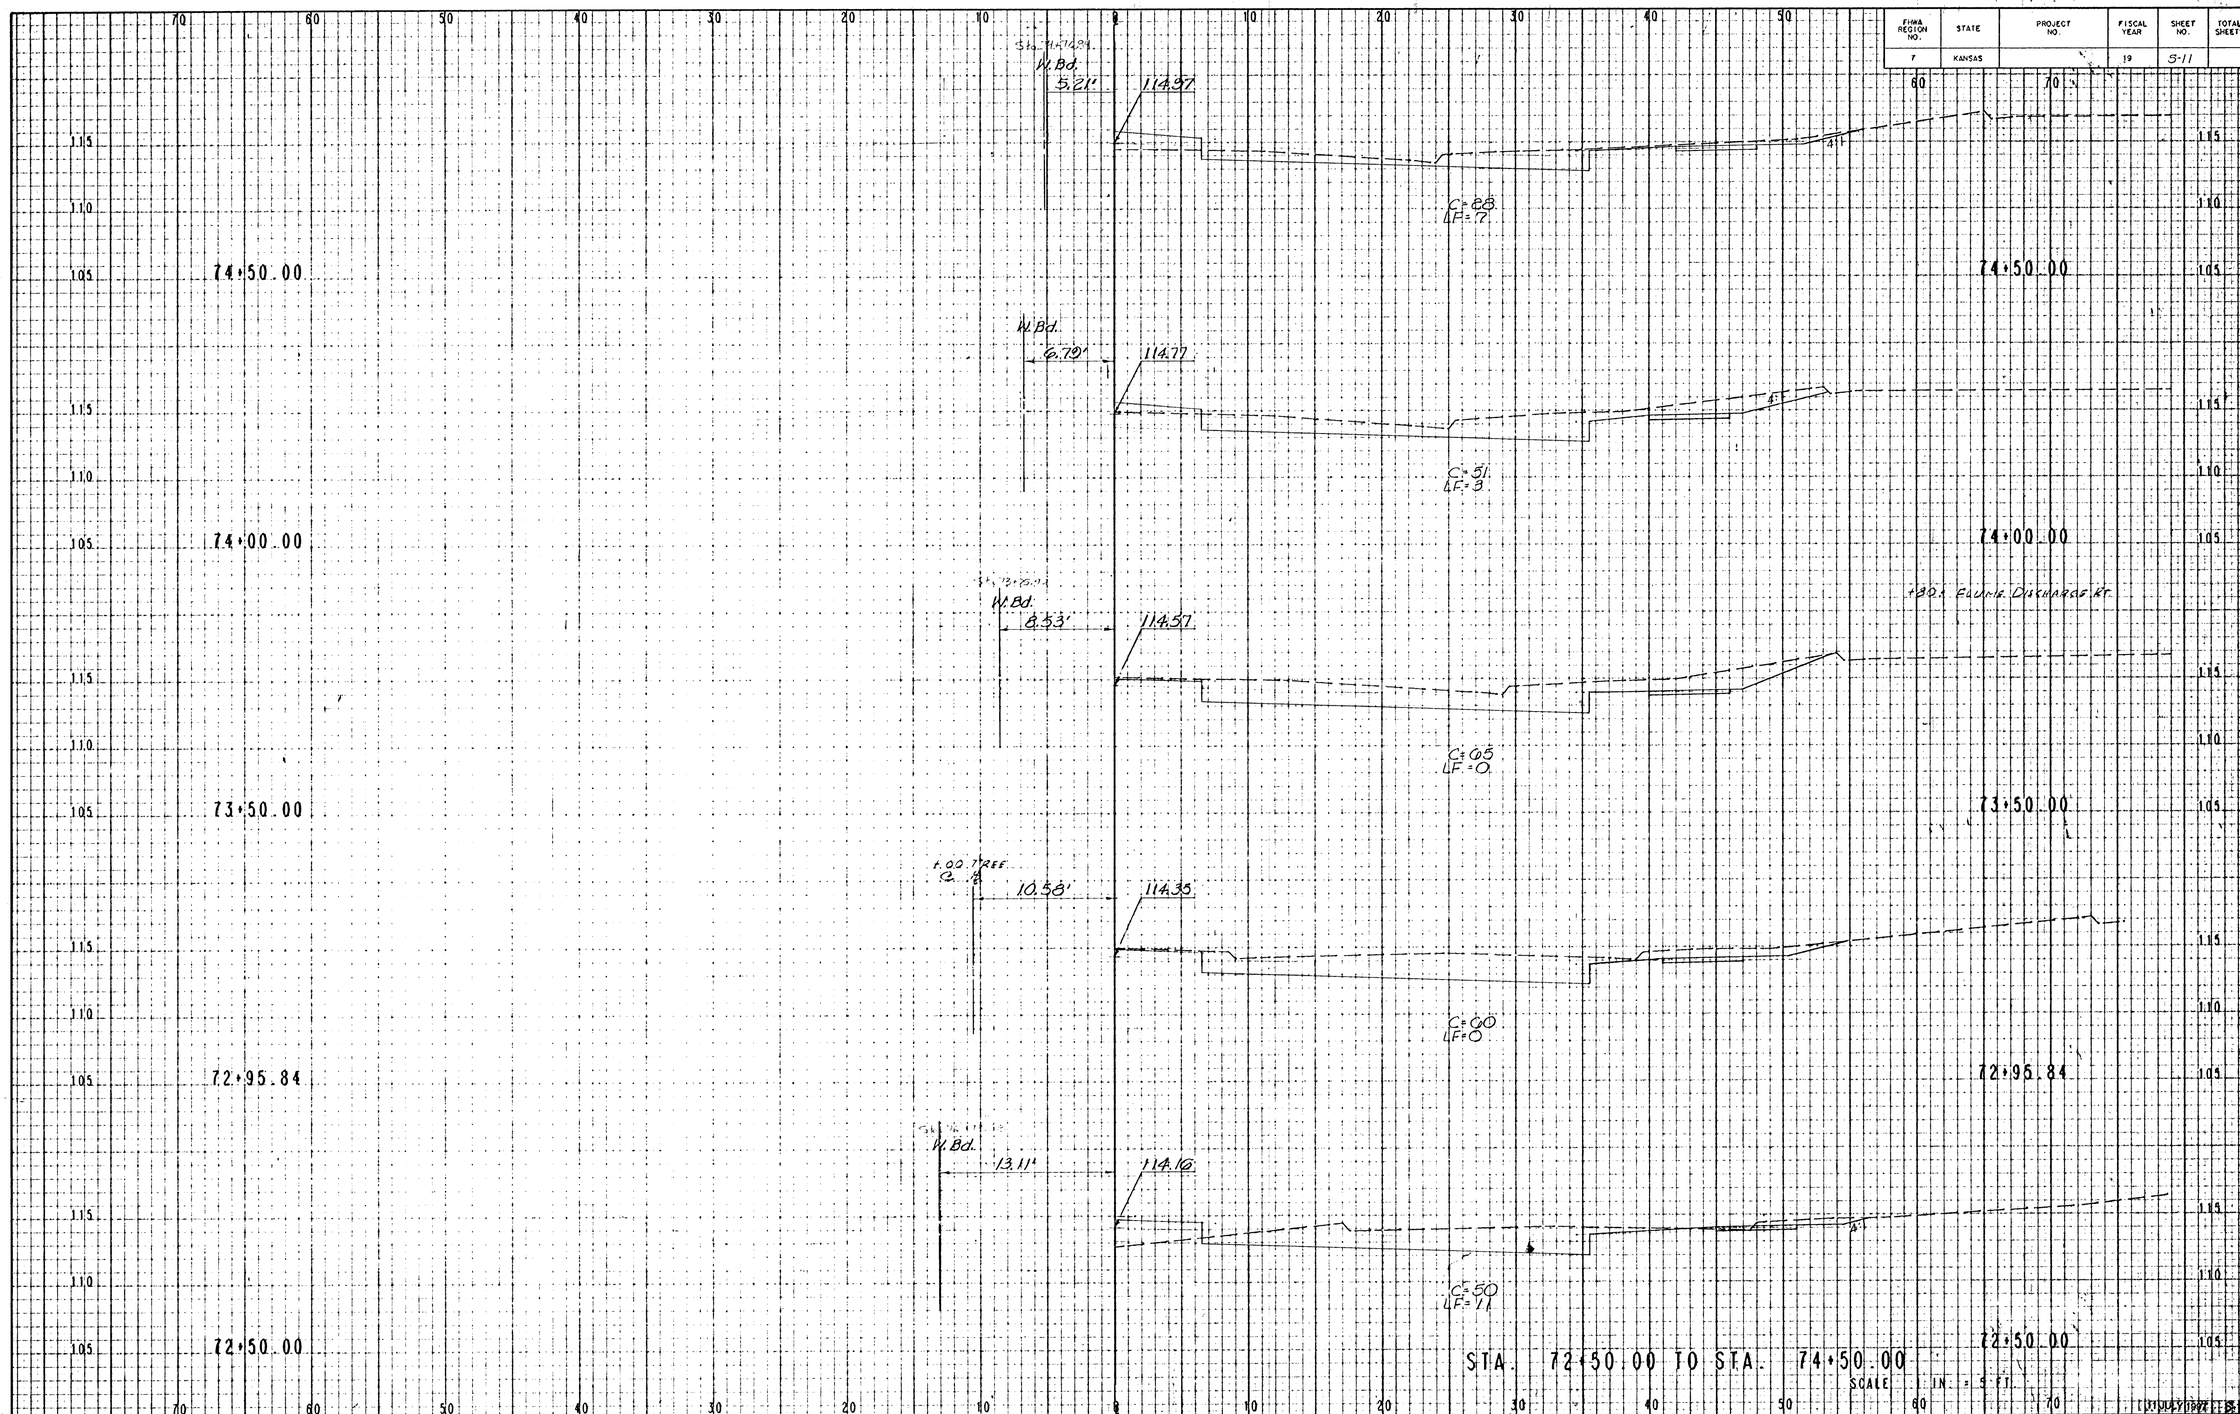

STA. 72+50.00 TO STA. 74+50.00

SCALE 1 IN. = 5 FT.