| FHWA REGION NO. | STATE | PROJECT NO. | FISCAL YEAR | SHEET NO. | TOTAL SHEETS |
|---|---|---|---|---|---|
| 7 | KANSAS | | 19 | S-14 | |

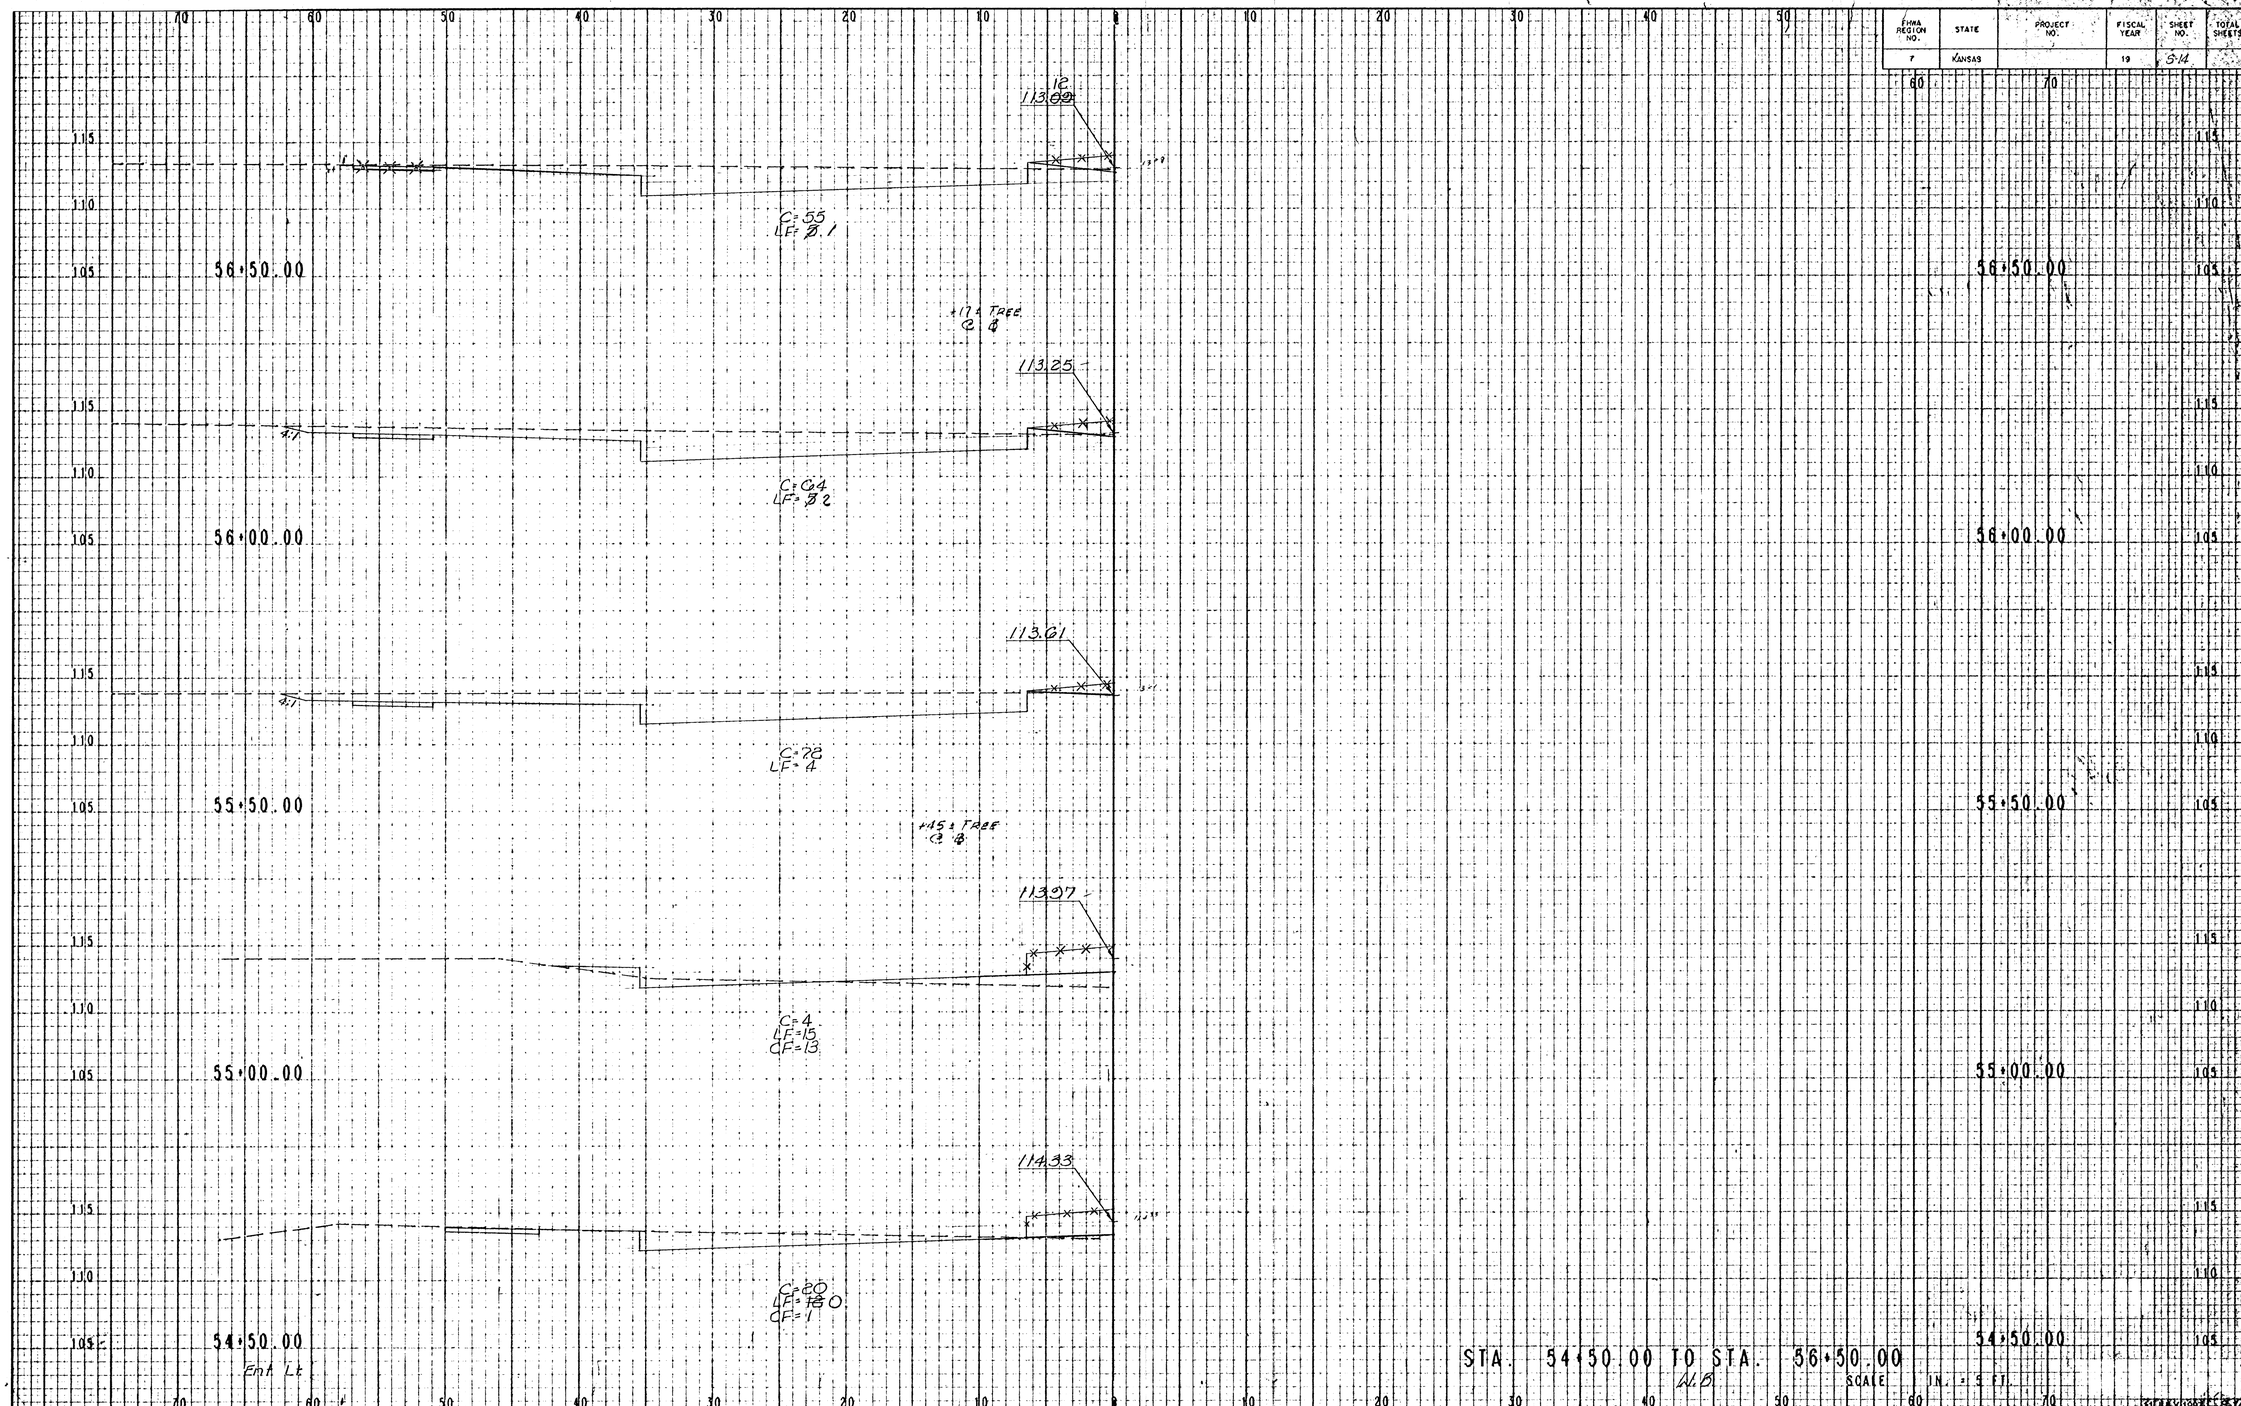


STA. 54+50.00 TO STA. 56+50.00

SCALE 1 IN. = 5 FT.