FHWA REGION NO.	STATE	PROJECT NO.	FISCAL YEAR	SHEET NO.	TOTAL SHEETS
7	KANSAS		19	5/17	

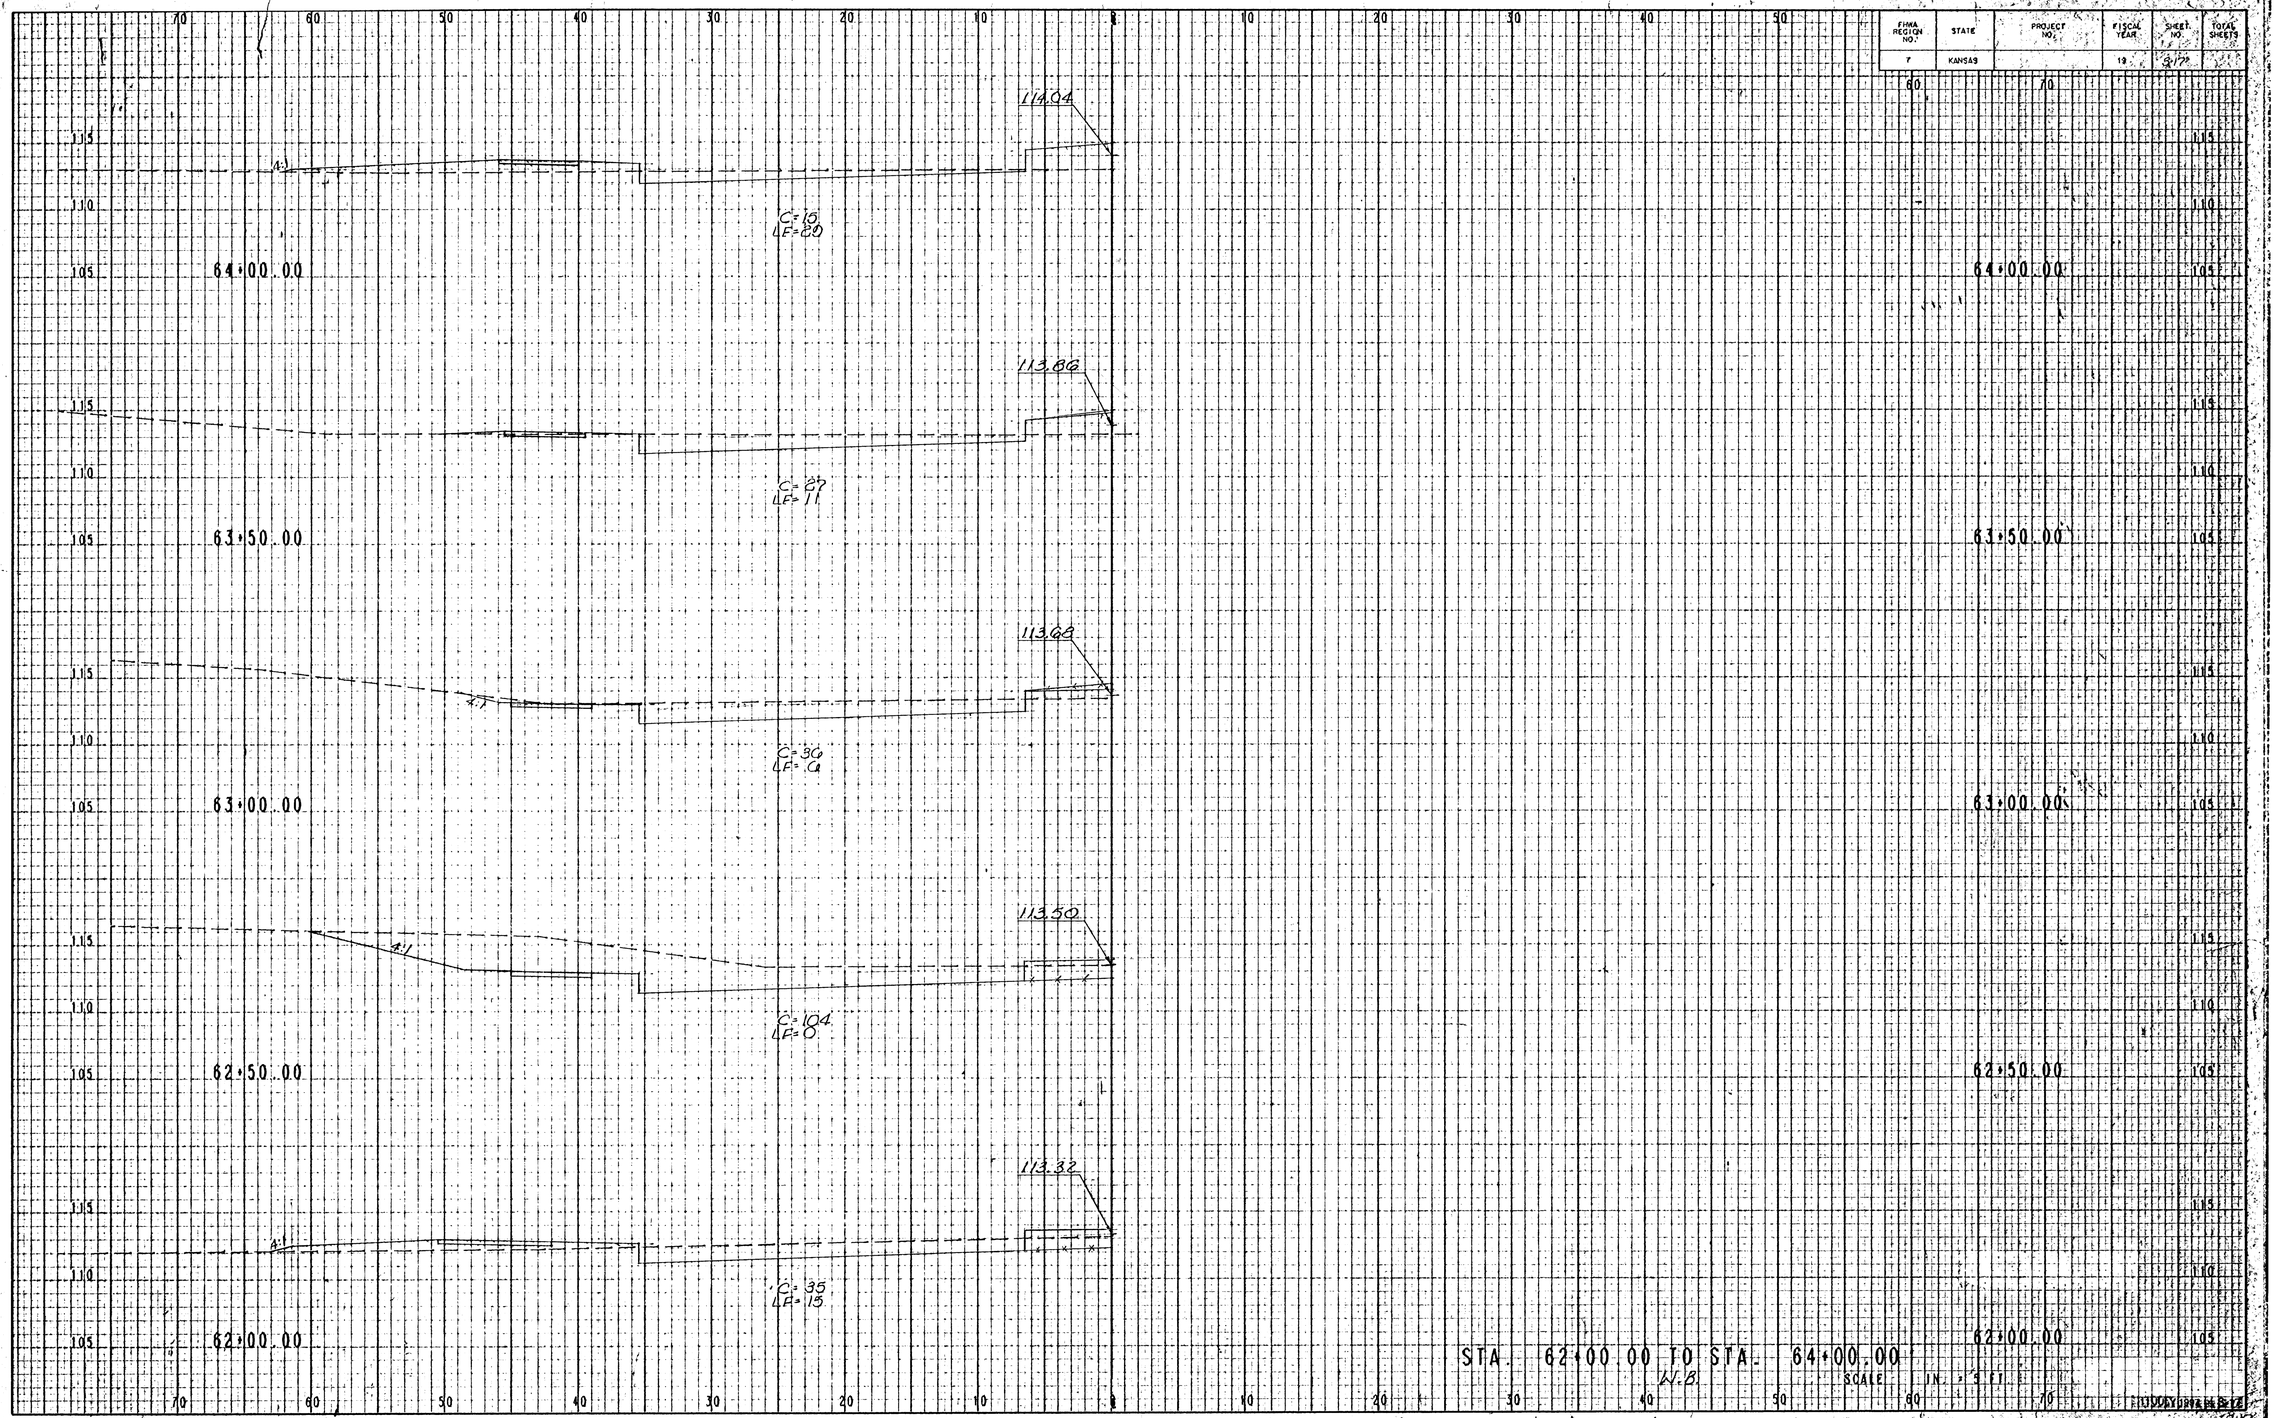

STA. 62+00.00 TO STA. 64+00.00

W.B.

SCALE IN. = 5 FT.