


A WALL ELEVATION

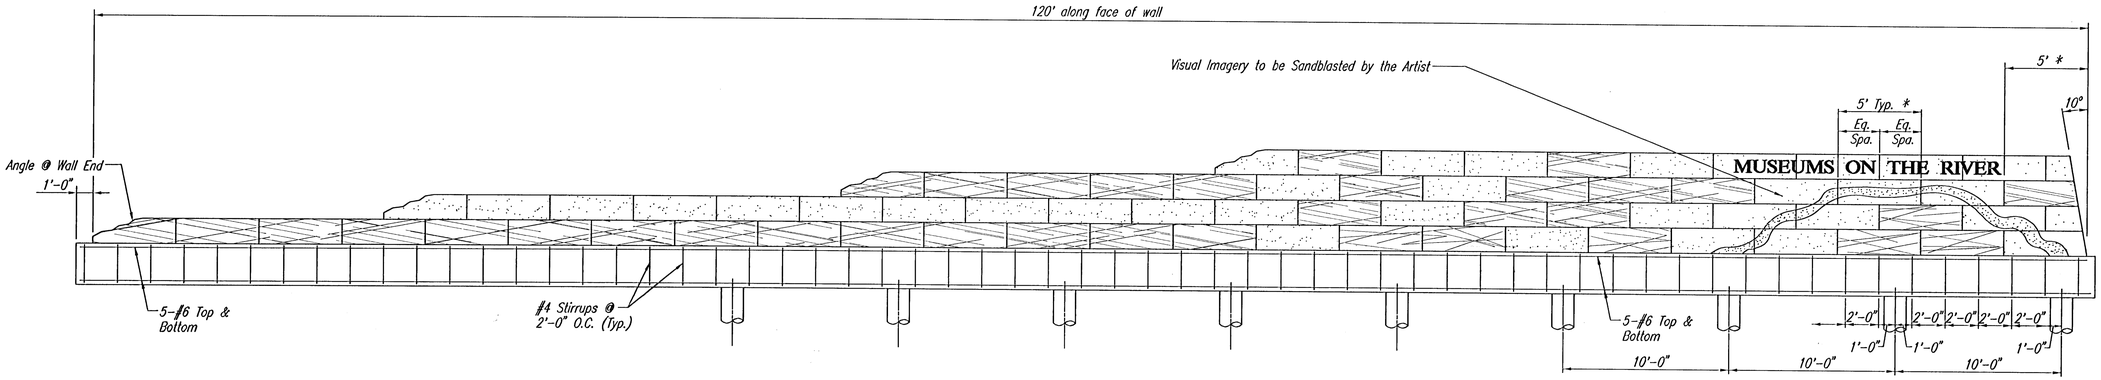

B WALL ELEVATION

* *Measured along front face*

NOTE: INDIVIDUAL STONE END CUTS SHALL BE MADE ALONG A RADIAL LINE SUCH THAT UNIFORM JOINT WIDTHS BETWEEN STONES ARE ACHIEVED. STONE FACE AND BACK CUTS SHALL BE MADE ALONG THE CURVED ALIGNMENT AS DETAILED. SHOP DRAWINGS DEPICTING THE DIMENSION AND PLACEMENT OF EACH INDIVIDUAL STONE SHALL BE SUBMITTED TO THE ARTIST FOR REVIEW AND APPROVAL PRIOR TO FABRICATION.

BRAD J. GOLDBERG, ARTIST
5706 GOLIAD AVENUE
DALLAS, TEXAS 75206-6816
VOICE: 214-821-9692
FAX: 214-821-1676
EMAIL: BradGold@aol.com

REV.	DATE	DESCRIPTION

MUSEUM DISTRICT ROADWAY AND PEDESTRIAN IMPROVEMENTS
WICHITA, KANSAS

ART WALL
MUSEUMS ON THE RIVER

PROJECT NO.

SHEET W-4

PLAN | SURVEYED | NOTE BOOK | PLOTTED | NO. | ALIGNMENT CHECKED | INT. OF WAY CHECKED | BY | DATE

DSNR: DEP OPER: DEP SCALE: 1=4.00
Q:\1999\99773\000\TYPSECART4 05-30-2001 01:48:22 pm