PINE MEADOW 2ND ADDITION

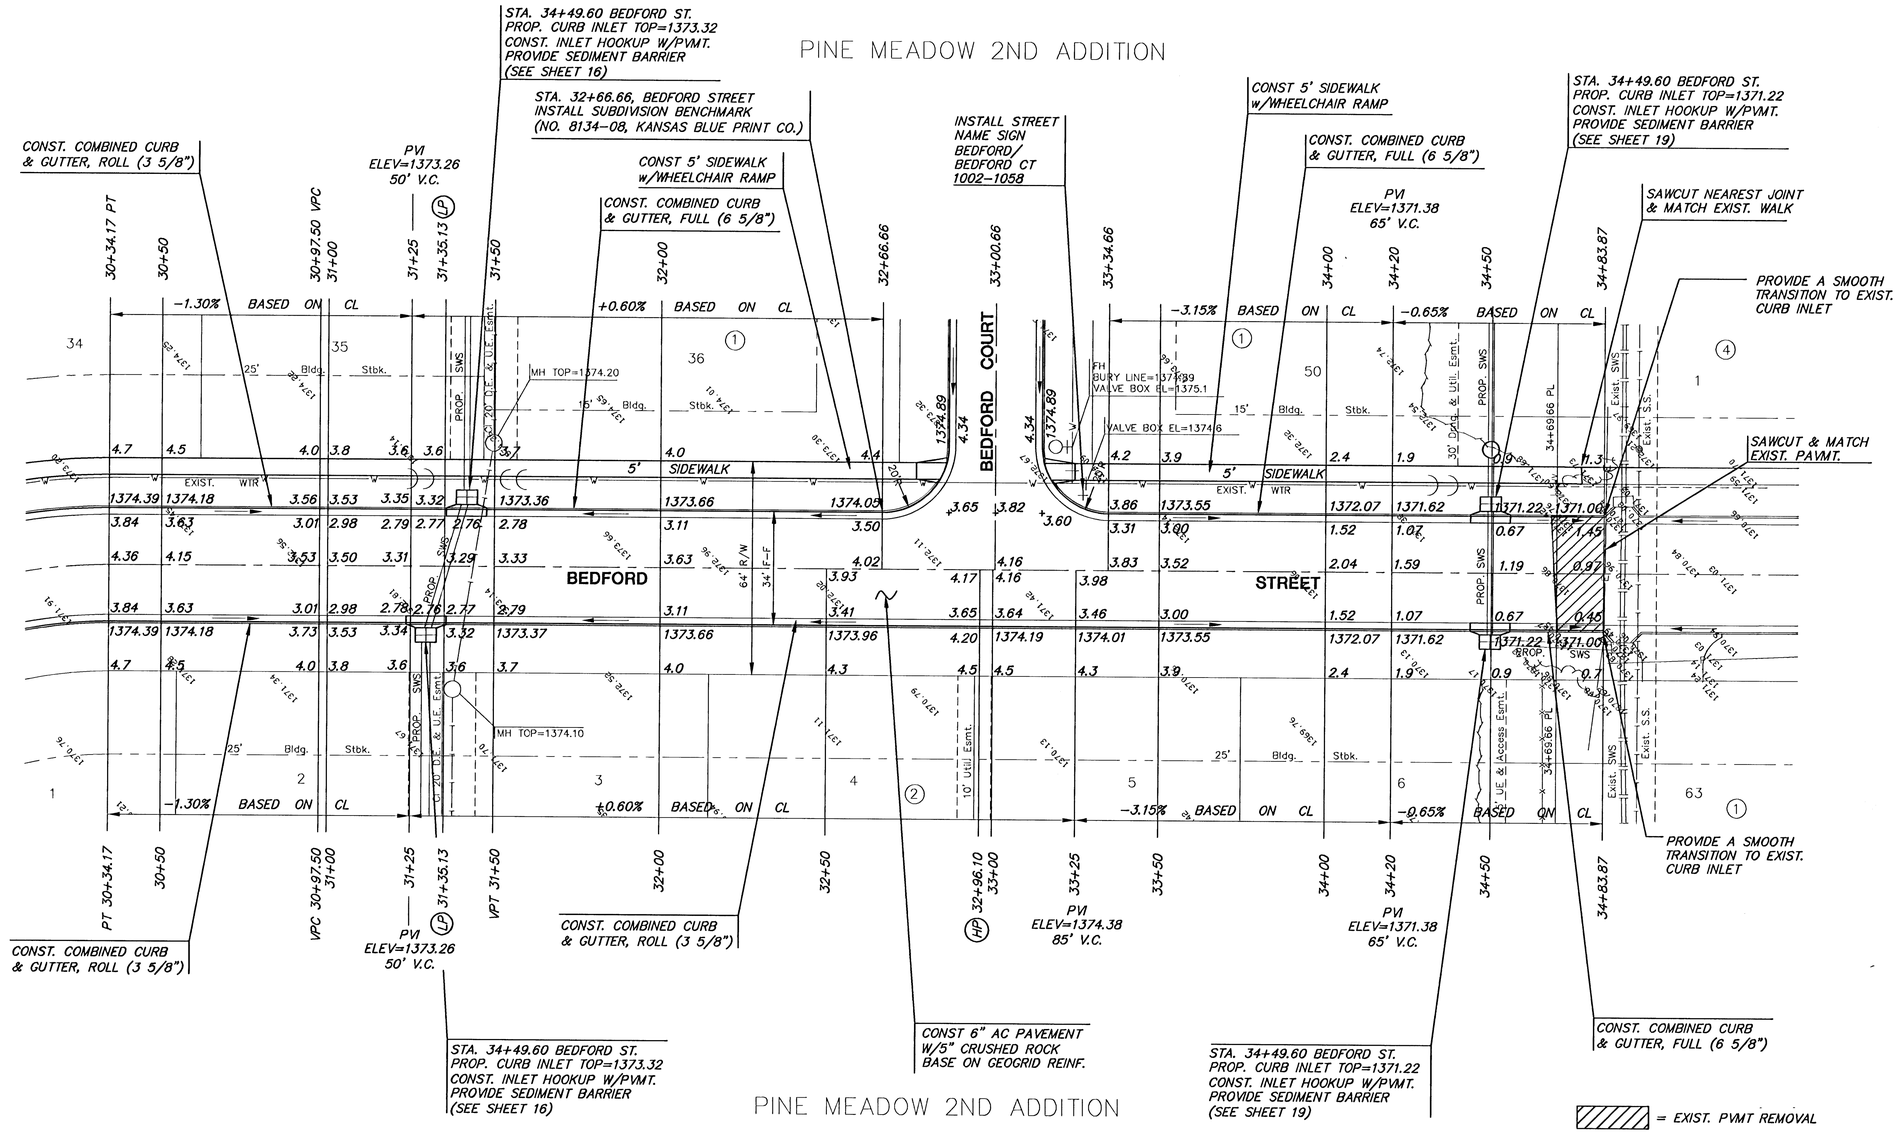

PINE MEADOW 2ND ADDITION

BALTHROP ADDITION

SCALE: 1"=20'

H:\CIVIL\01077\DWG\PAV\2NDADD\PH1\01077_E2

PINE MEADOW SECOND ADDITION PHASE 1
PROJECT NAME

PAVING PLANS
SHEET TITLE

MKEC ENGINEERING CONSULTANTS
411 N. WEBB ROAD
WICHITA, KS. 67206
316 - 684 - 9600

DFL	DMU	GJA
DESIGN BY:	DRAWN BY:	CHECKED BY:
MARCH 2002	01077_E2	7 / 35
DATE	JOB NO.	SHEET/OF

H:\CIVIL\01077\DWG\PAV\2NDADD\PH1\01077_E2.DWG Tue Mar 05 17:41:40 2002