PINE MEADOW 2ND ADDITION

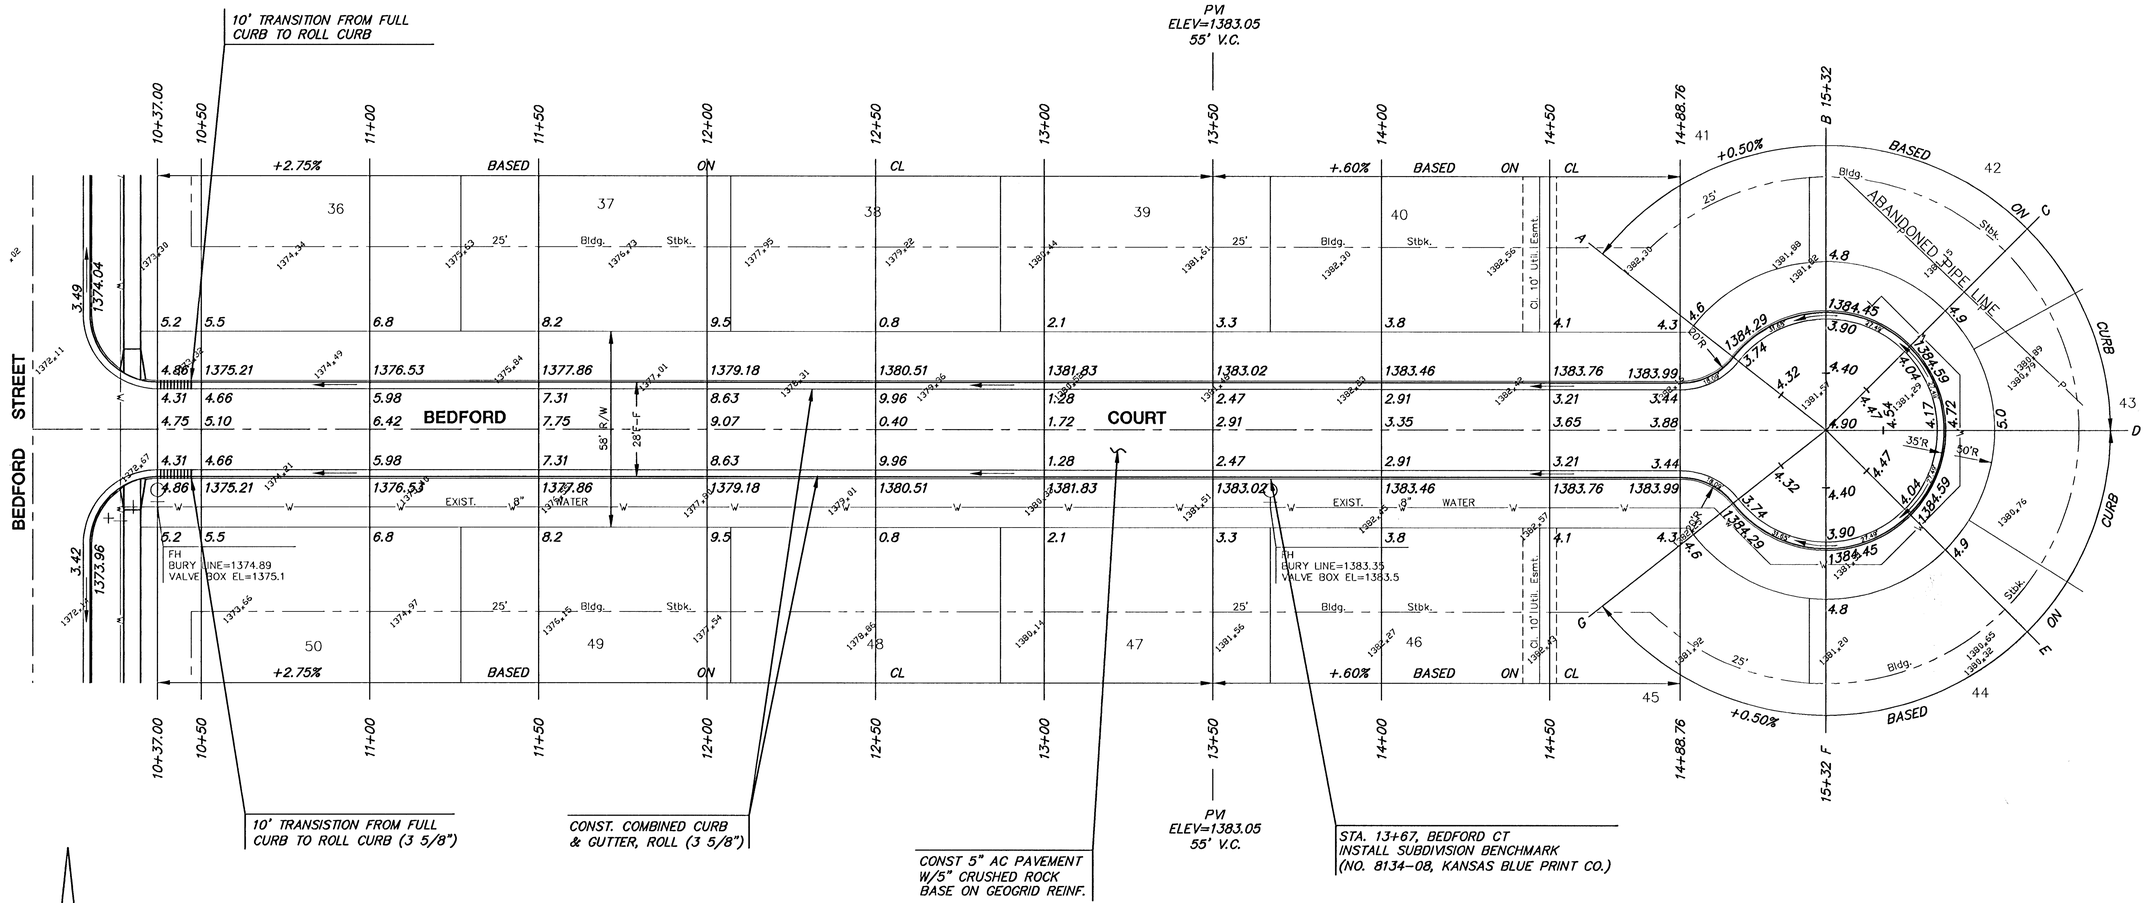

N

SCALE: 1"=20'

20 10 0 20

PINE MEADOW 2ND ADDITION

H:\CIVIL\01077\DWG\PAV\2NDADD\PH1\01077_E6

MKEC ENGINEERING CONSULTANTS
411 N. WEBB ROAD
WICHITA, KS. 67206
316 - 684 - 9600

PINE MEADOW SECOND ADDITION PHASE 1
PROJECT NAME

PAVING PLANS
SHEET TITLE

DFL	DMU	GJA
DESIGN BY:	DRAWN BY:	CHECKED BY:
MARCH 2002	01077_E6	11 / 35
DATE	JOB NO.	SHEET/OF

H:\CIVIL\01077\DWG\PAV\2NDADD\PH1\01077_E6.DWG Tue Mar 05 17:43:58 2002