PINE MEADOWS SECOND ADD.
STORM WATER SEWER PLANS
LINE 1

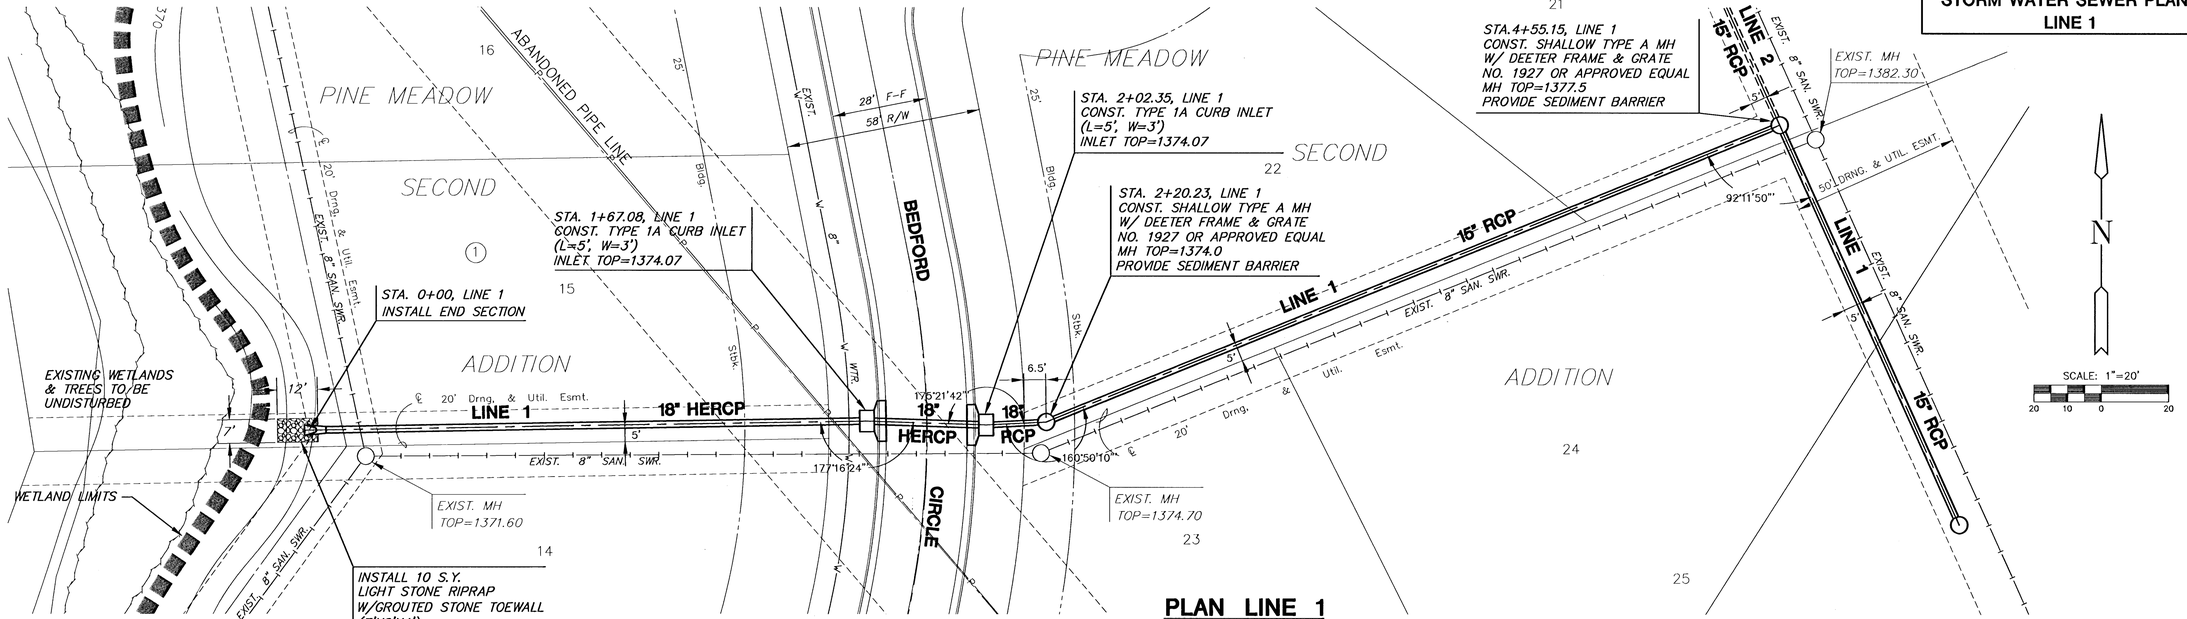

PLAN LINE 1

SCALE: 1"=20'

PROFILE LINE 1

SCALE: HORIZ. 1"=20'
SCALE: VERT. 1"=5'

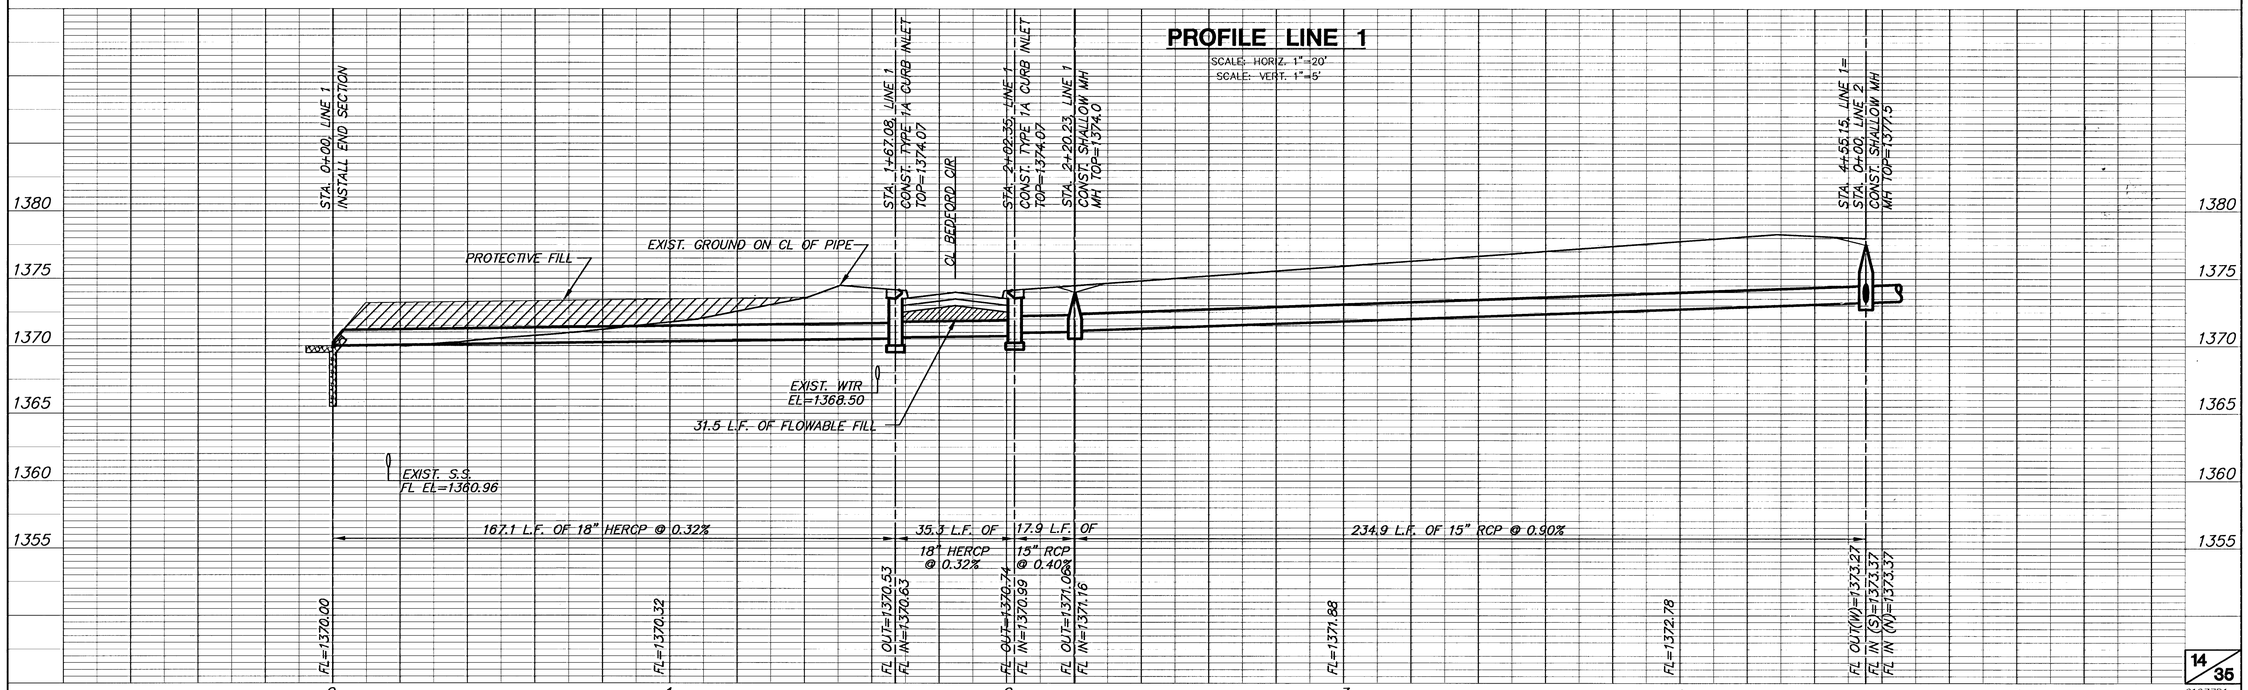

0107701

H:\CIVIL\0107\DWGS\2ND ADD\0107701.DWG Wed Mar 06 06:56:14 2002