PINE MEADOWS SECOND ADD.
STORM WATER SEWER PLANS
LINE 3

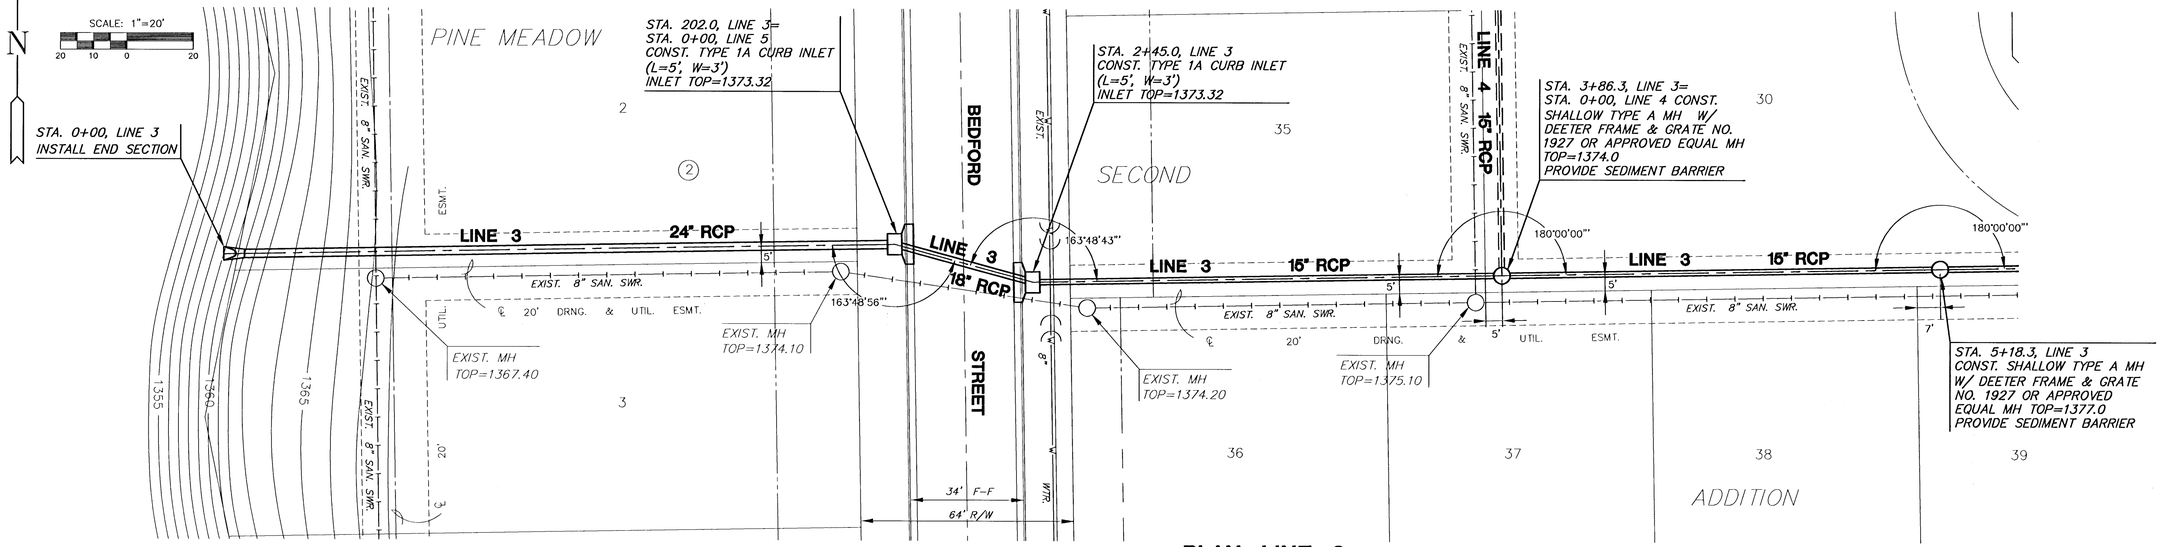

PLAN LINE 3

SCALE: 1"=20'

PROFILE LINE 3

SCALE: HORIZ. 1"=20'
SCALE: VERT. 1"=5'

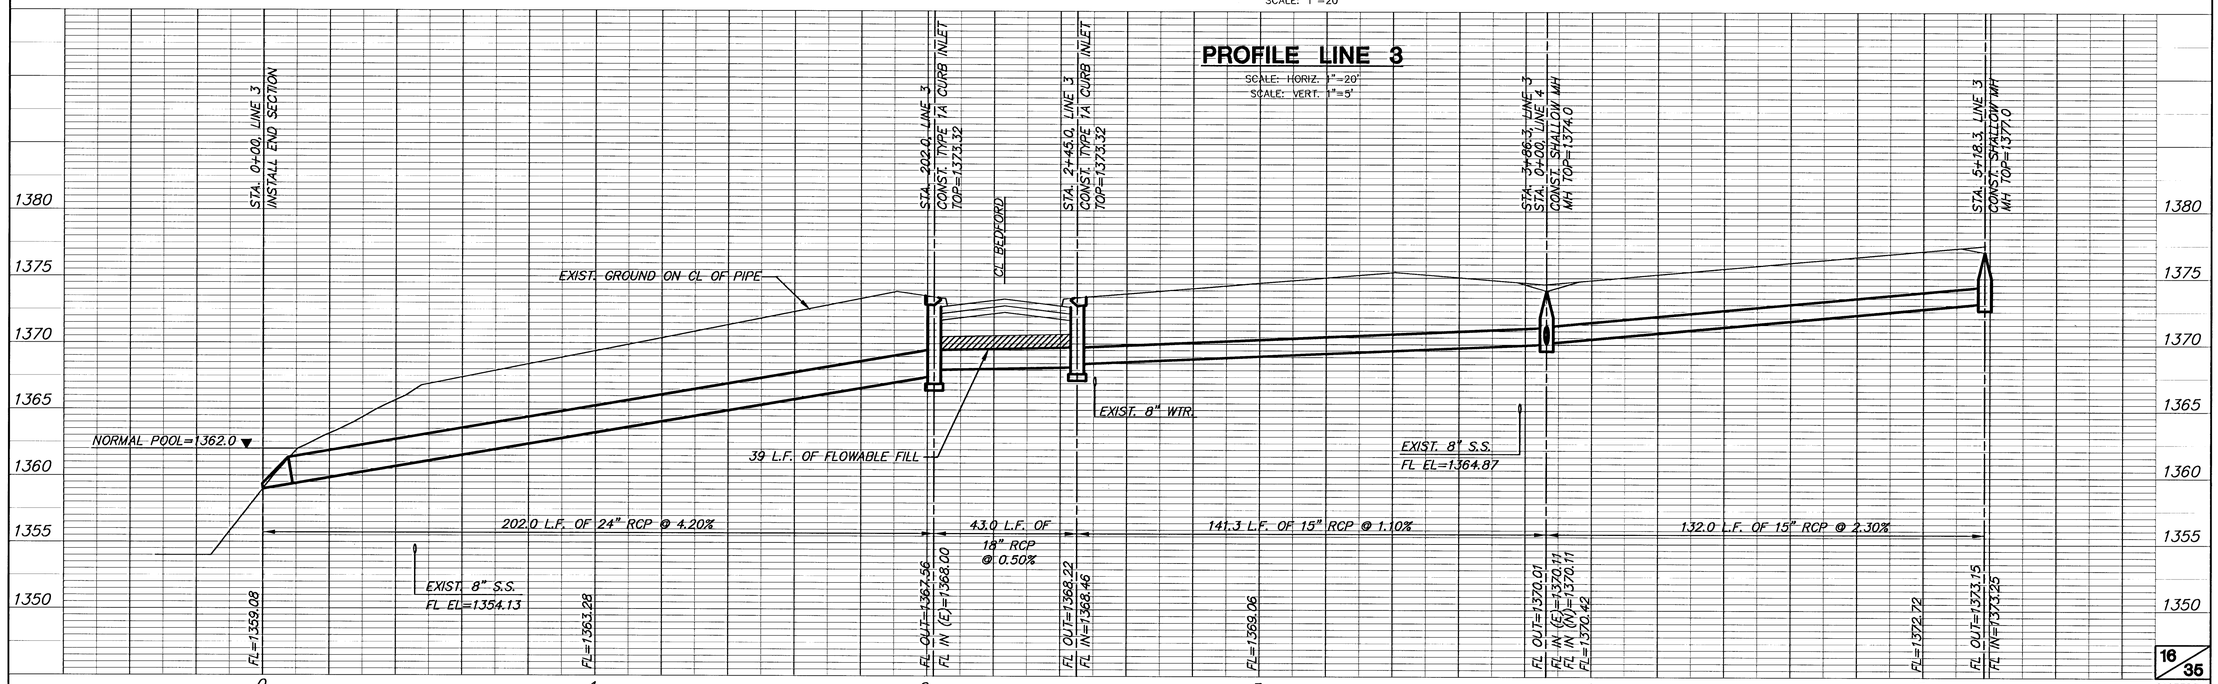

01077D3

H:\CIVIL\01077\DWG\SWS\2ND ADD\01077D3.DWG Wed Mar 06 06:57:01 2002