PINE MEADOWS SECOND ADD.
STORM WATER SEWER PLANS
LINE 4

SCALE: 1"=20'

20 10 0 20

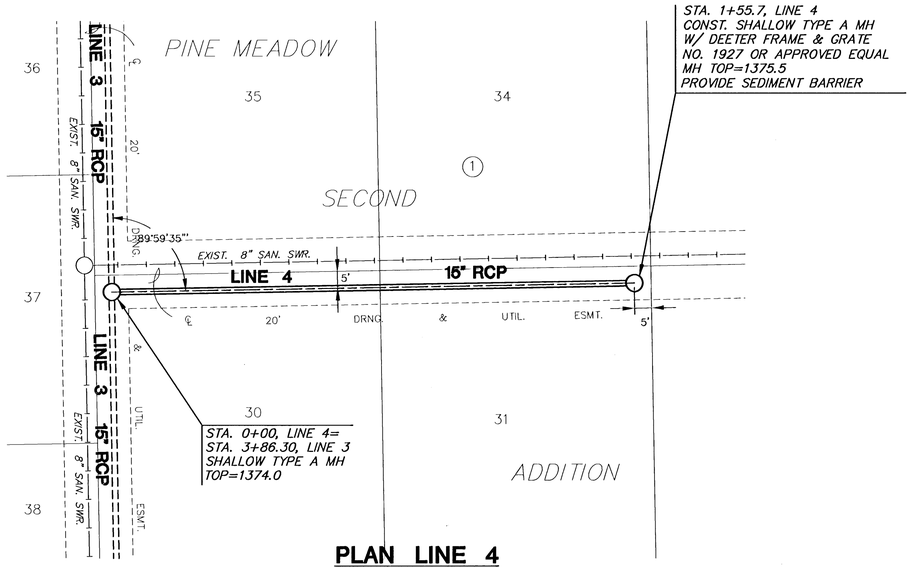

PLAN LINE 4

SCALE: 1"=20'

PROFILE LINE 4

SCALE: HORIZ. 1"=20'
SCALE: VERT. 1"=5'

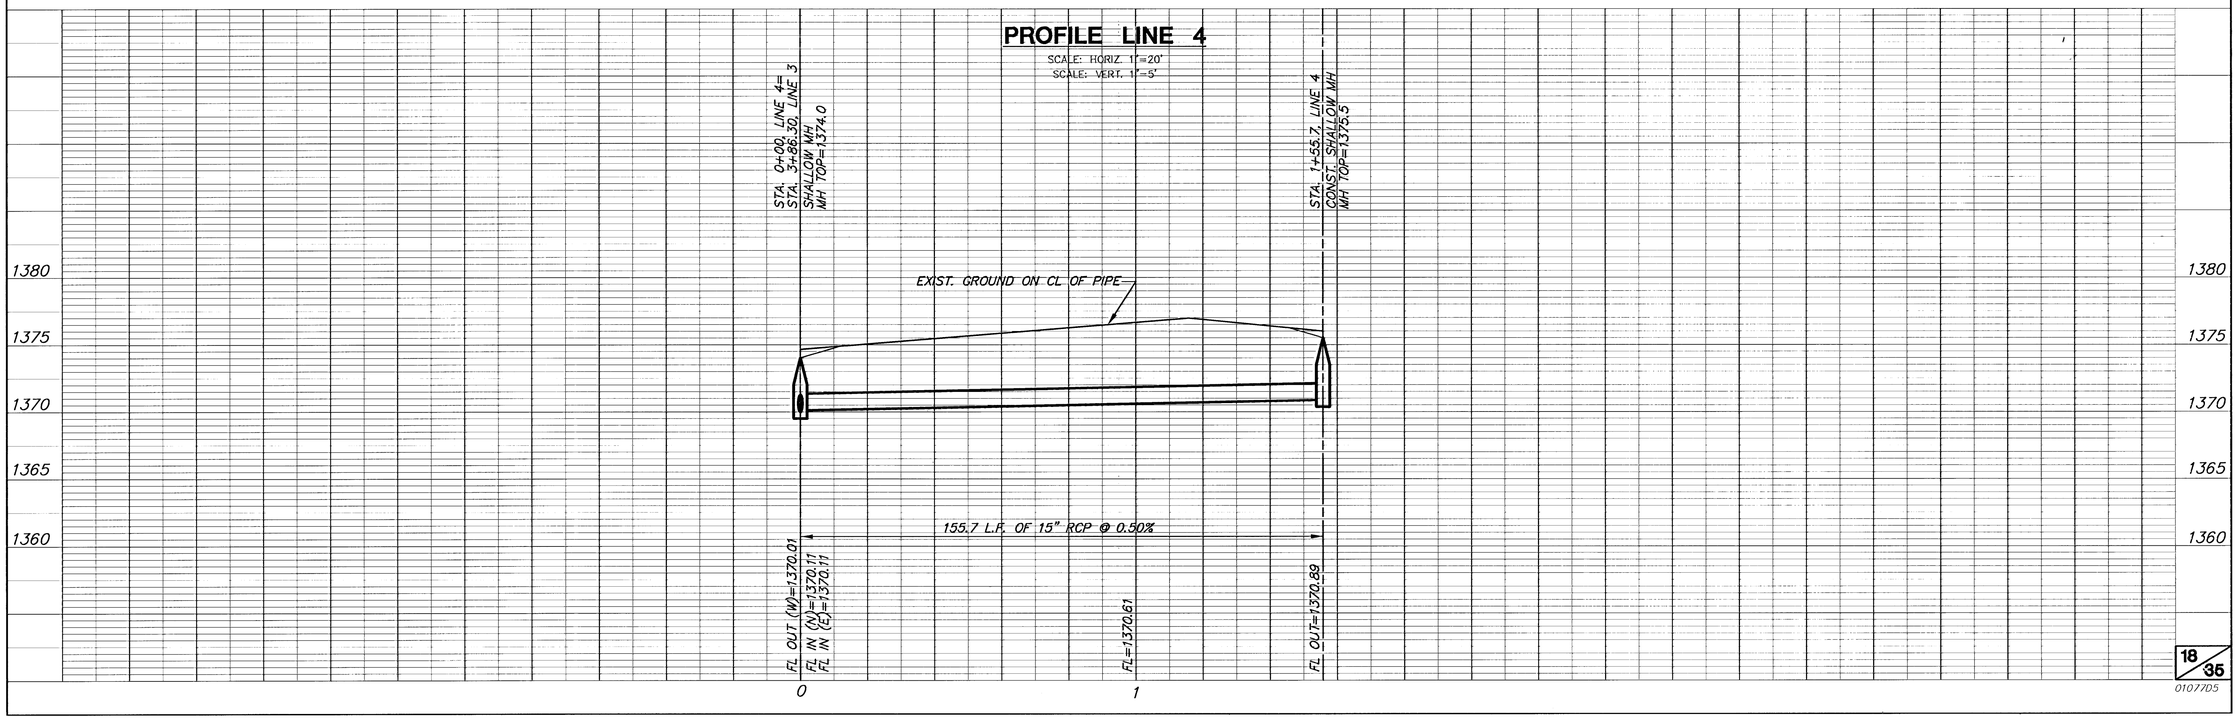

01077D5

H:\CIVIL\01077\DWG\SWS\2ND ADD\01077D5.DWG Wed Mar 06 12:01:23 2002