PINE MEADOWS SECOND ADD.
STORM WATER SEWER PLANS
LINE 5

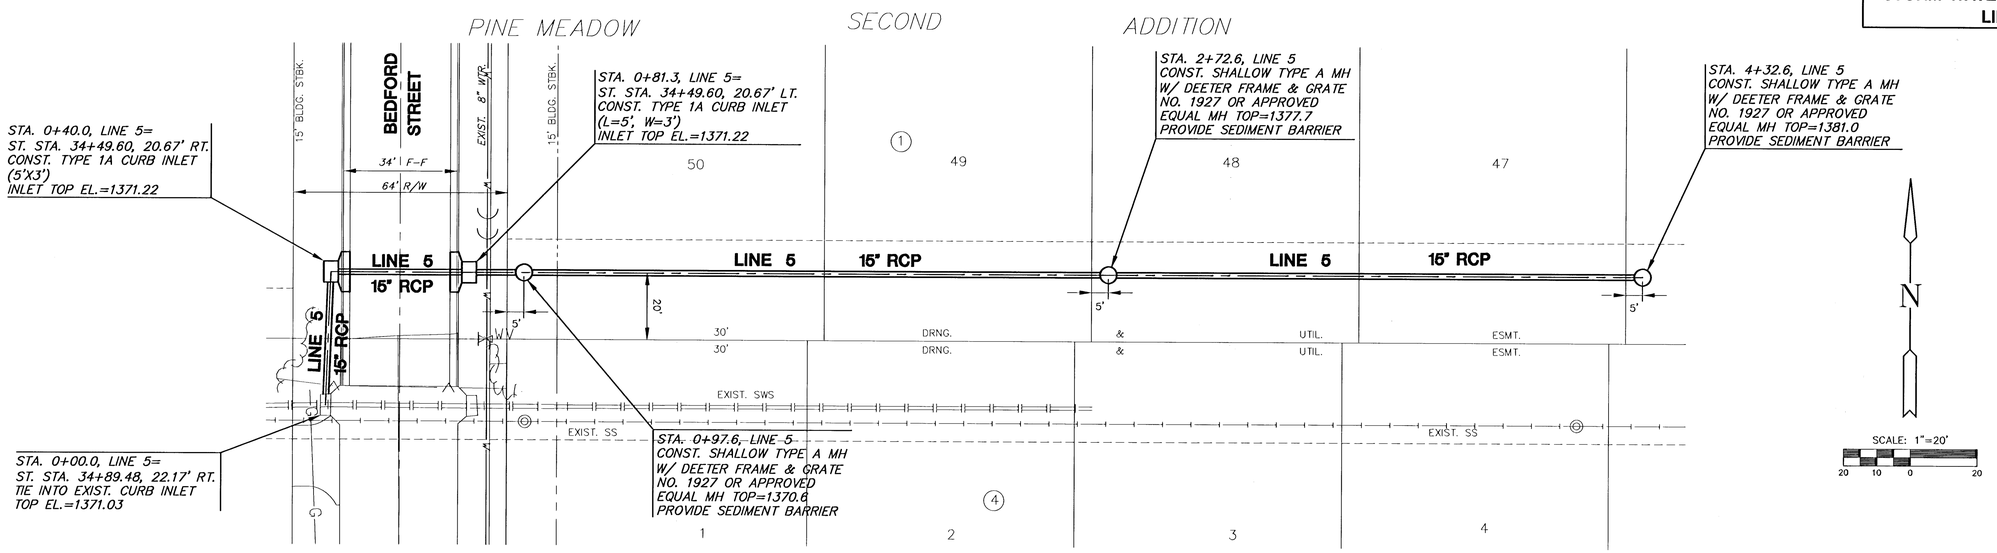

PLAN LINE 5

SCALE: 1"=20'

PROFILE LINE 5

SCALE: HORIZ. 1"=20'
SCALE: VERT. 1"=5'

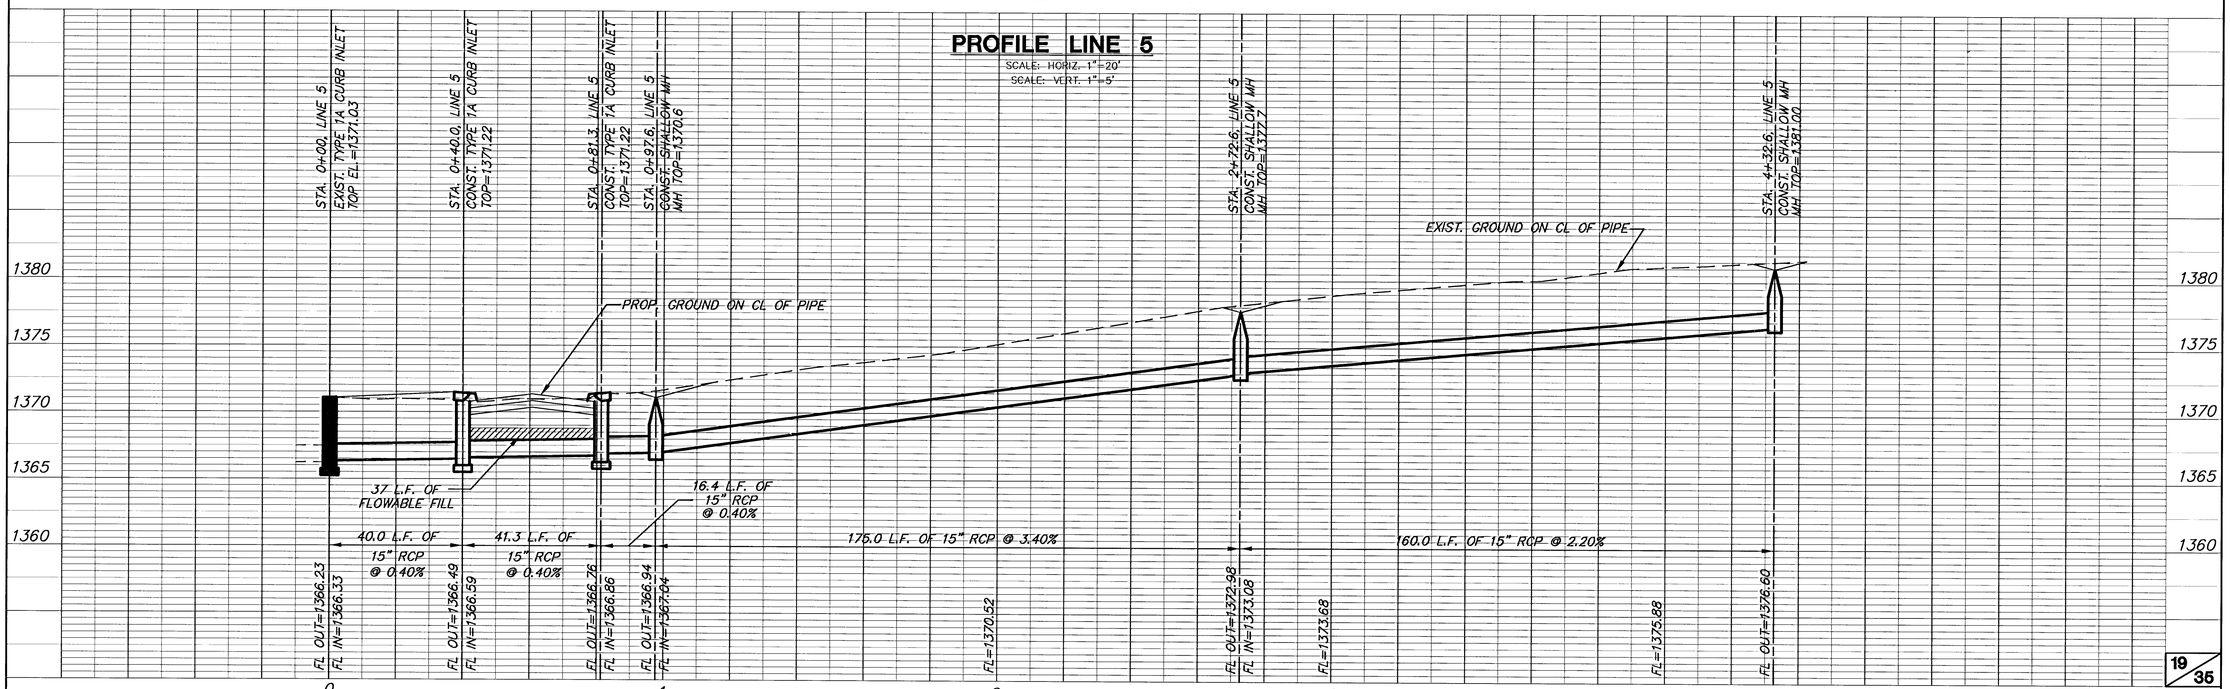

01077D6

H:\CIVIL\01077\DWG\SAS\2ND ADD\0107706.DWG Wed Mar 06 06:55:52 2002