THE LEGACY
STORM WATER SEWER PLANS
LINE 1

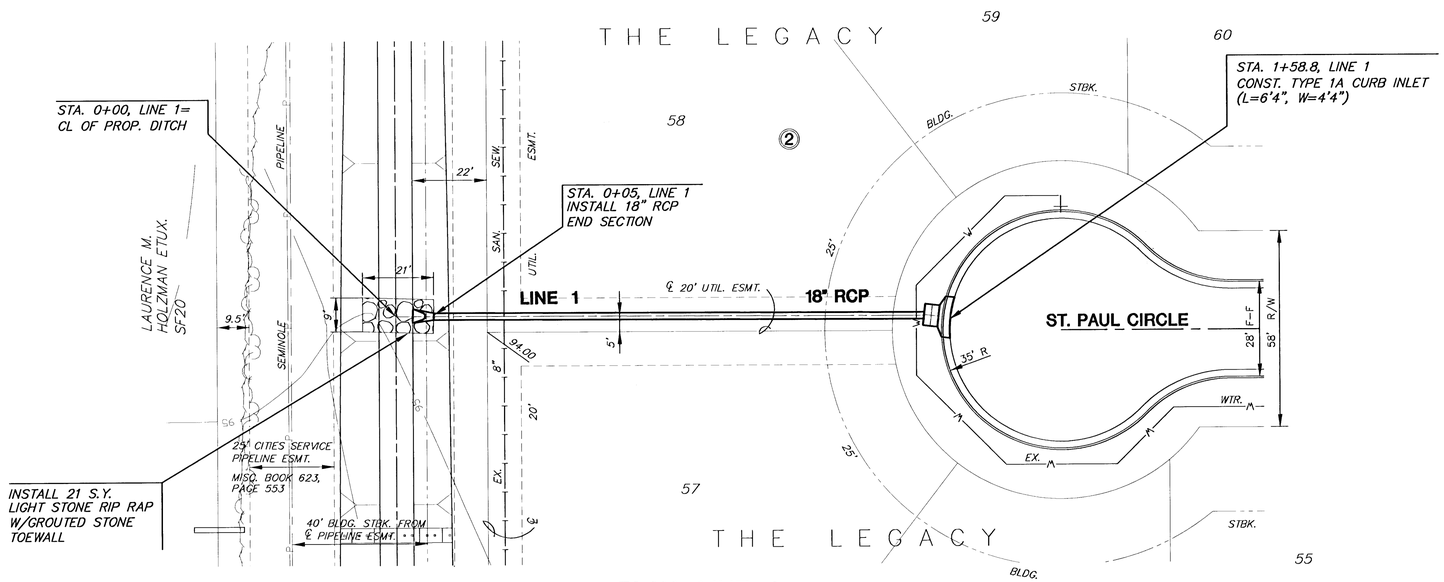

PLAN LINE 1

SCALE: 1"=20'

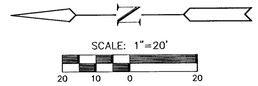

NOTE:
EASEMENT GRADING TO BE COMPLETED BY OTHERS PRIOR TO STORM WATER SEWER INSTALLATION.

PROFILE LINE 1

SCALE: HORIZ. 1"=20'
SCALE: VERT. 1"=5'

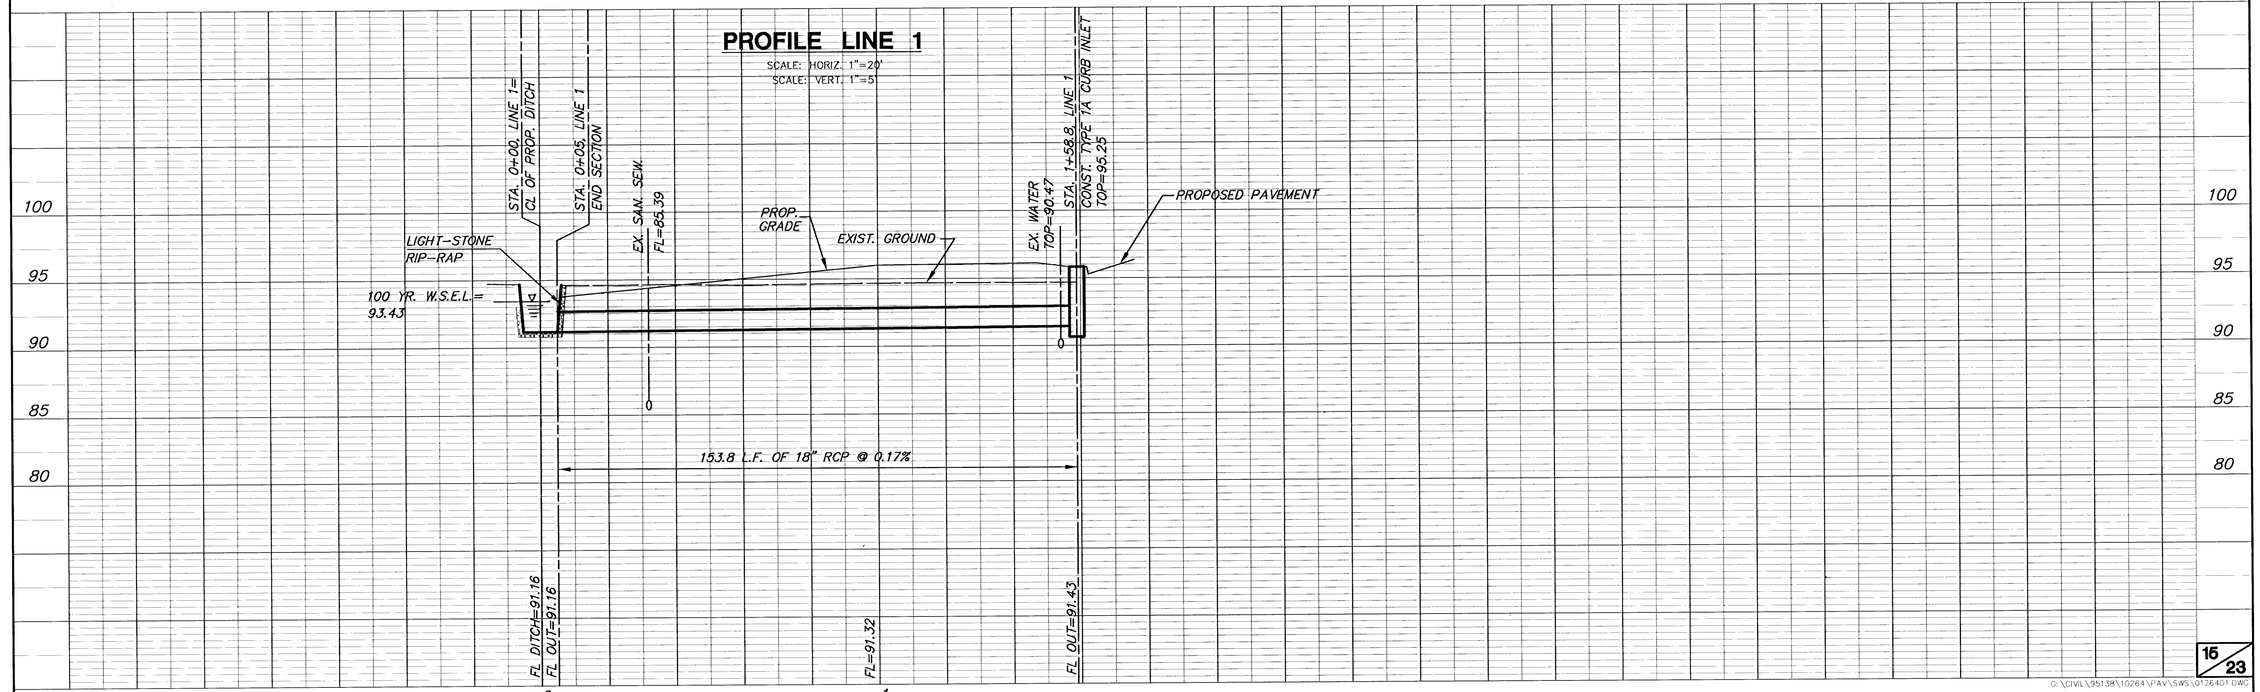

G:\CIVIL\95138\10264\PAV\SWS\012641.DWG

G:\CIVIL\95138\10264\PAV\SWS\012641.DWG Wed Feb 27 16:40:36 2002