
| PROJECT NO. | SHEET NO. | TOTAL SHEETS |
|---|---|---|
| 472-83329 | 4 | 23 |

SCALE: 1"=20'

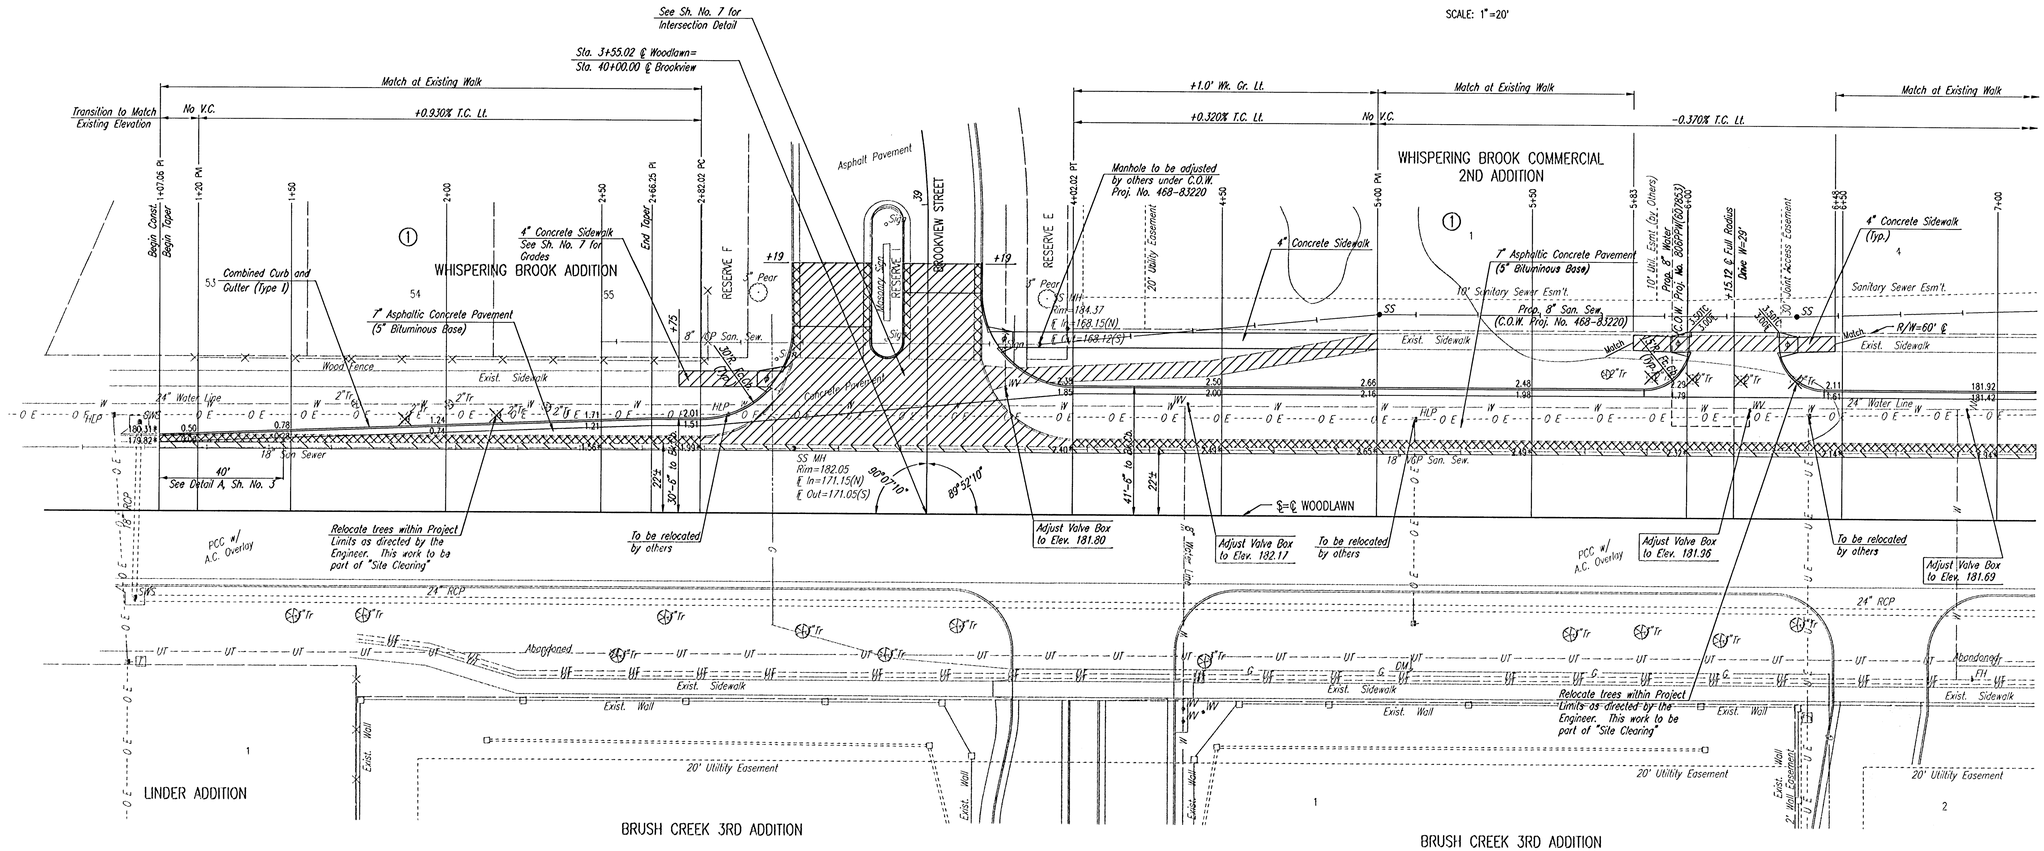


PAVEMENT REMOVAL ①

CURB AND GUTTER REMOVAL

SAW CUT, REMOVE, AND REPLACE SURFACE COURSE

* MATCH EXISTING

♦ CONST. STD. WHEELCHAIR RAMP

① THE BID ITEM "PAVEMENT REMOVAL" SHALL INCLUDE THE REMOVAL OF ALL INDICATED PAVEMENT, CURB AND GUTTER, SIDEWALK, VALLEY GUTTER, AND WHEELCHAIR RAMPS, REGARDLESS OF PAVEMENT TYPE.

WOODLAWN

# WOODLAWN

STA. 1+07.06 TO STA. 7+00.00


Professional Engineering Consultants, P.A.
303 S. TOPEKA • WICHITA, KANSAS 67202
316-262-2691 • FAX 316-262-3003


| Designed by | DRC | Checked by | BER | |
|---|---|---|---|---|
| Drawn by | DEP | Date | AUGUST, 2001 | Job No. 01034 |

DSNR: BER OPER: DEP SCALE: 1=20.00
c:\2001\01034\000\Woodlawn\WOODLAWN1 11-13-2001 01:17:53 pm