
PROJECT NO.	SHEET NO.	TOTAL SHEETS
472-83329	5	23

SCALE: 1"=20'

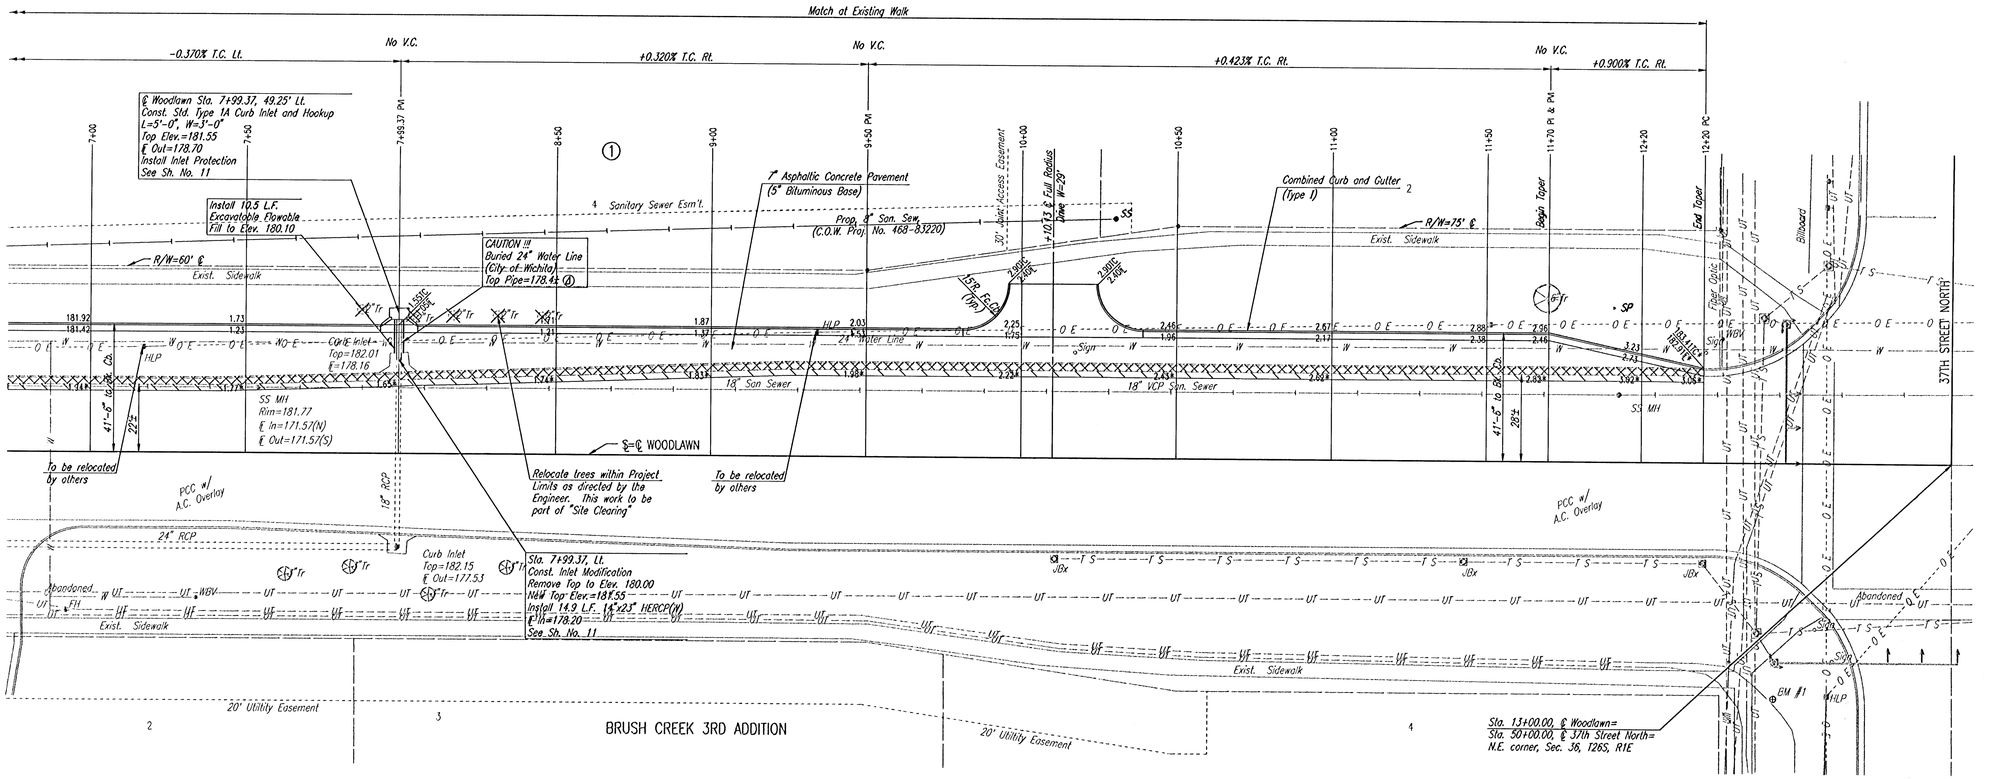

Ⓐ – CONTRACTOR SHALL EXCAVATE THE EXISTING 24" WATER MAIN AND VERIFY THE TOP OF PIPE ELEVATION PRIOR TO ORDERING THE INLET. DISCREPANCIES BETWEEN PLAN LOCATION/ELEVATION AND FIELD CONDITIONS SHALL BE REPORTED TO THE ENGINEER SO THAT NECESSARY PLAN MODIFICATIONS CAN BE MADE.

CURB AND GUTTER REMOVAL

SAW CUT, REMOVE, AND REPLACE SURFACE COURSE

* MATCH EXISTING

WOODLAWN

WOODLAWN

STA. 7+00.00 TO STA. 12+21.20

Professional Engineering Consultants, P.A.
303 S. TOPEKA • WICHITA, KANSAS 67202
316-262-2691 • FAX 316-262-3003

Designed by	DRC	Checked by	BER	
Drawn by	DEP	Date	JULY, 2001	Job No. 01034

DSNR: RMH OPER: DEP SCALE: 1=20.00
Q:\2001\01034\000\Woodlawn\WOODLAWN2 11-13-2001 01:17:32 pm