SCALE 1" = 20'

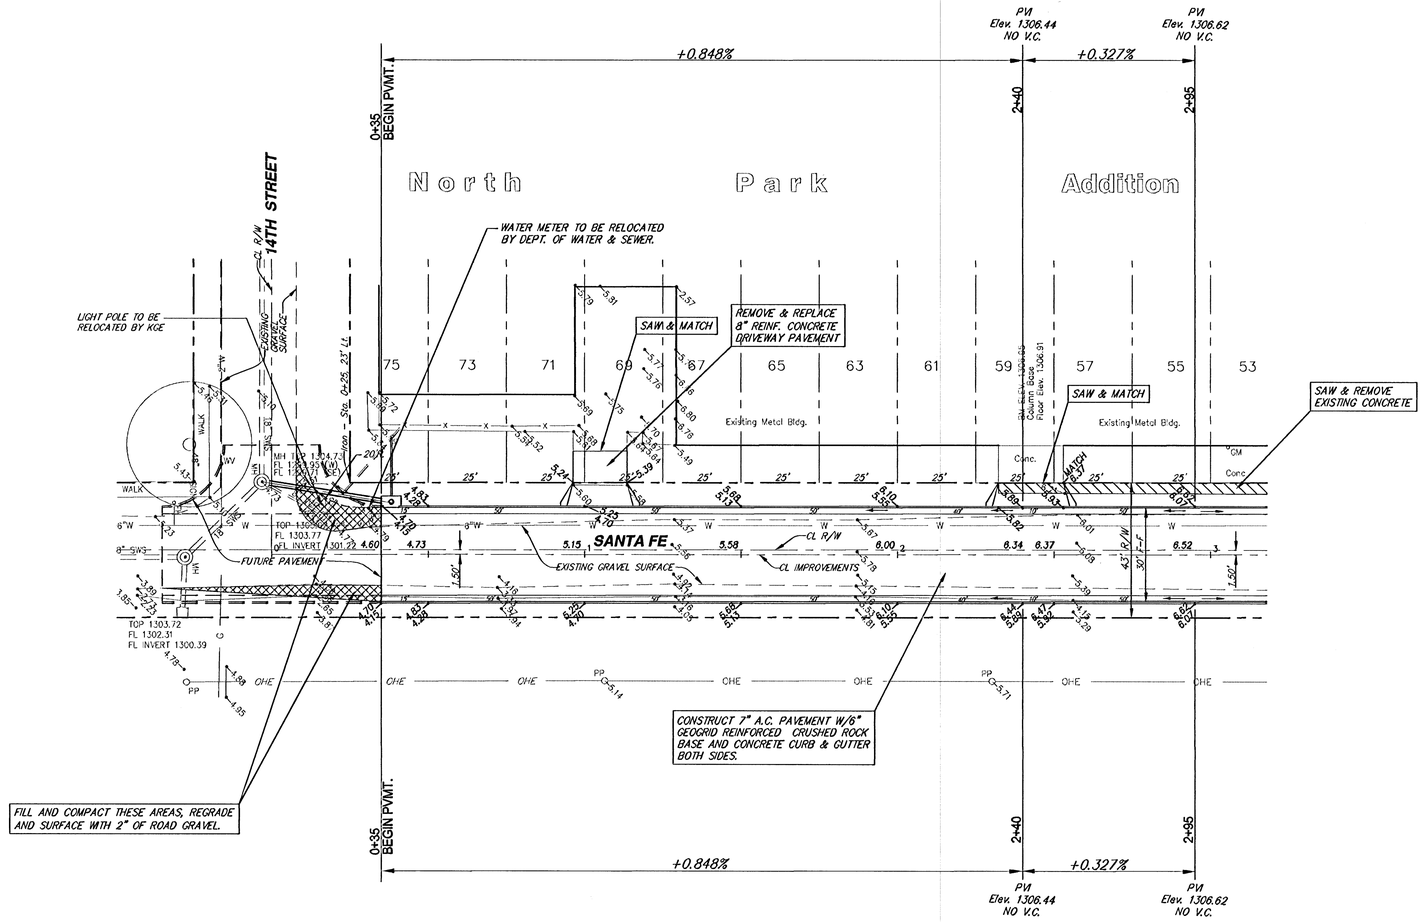

SANTA FE
FROM N. L. 14TH TO S. L. 15TH
WICHITA, KANSAS

SRB 924 NORTH MAIN WICHITA, KANSAS 67203 www.srb1.com 316-264-8008 FAX 264-4621 E-mail: srb@srb1.com

SAVOY, RUGGLES & BOHM, P. A.
ENGINEERING & SURVEYING

PROJECT NUMBER 472-83432

DESIGN	DRAWN	UTILITY	REVIEW	DATE	REVISED
TCR	TEB	VCR		Sept. 17, 2001	Oct. 5, 2001

DWG FILE PLAN01 SRB JOB 19A37 SHEET 3 OF 12