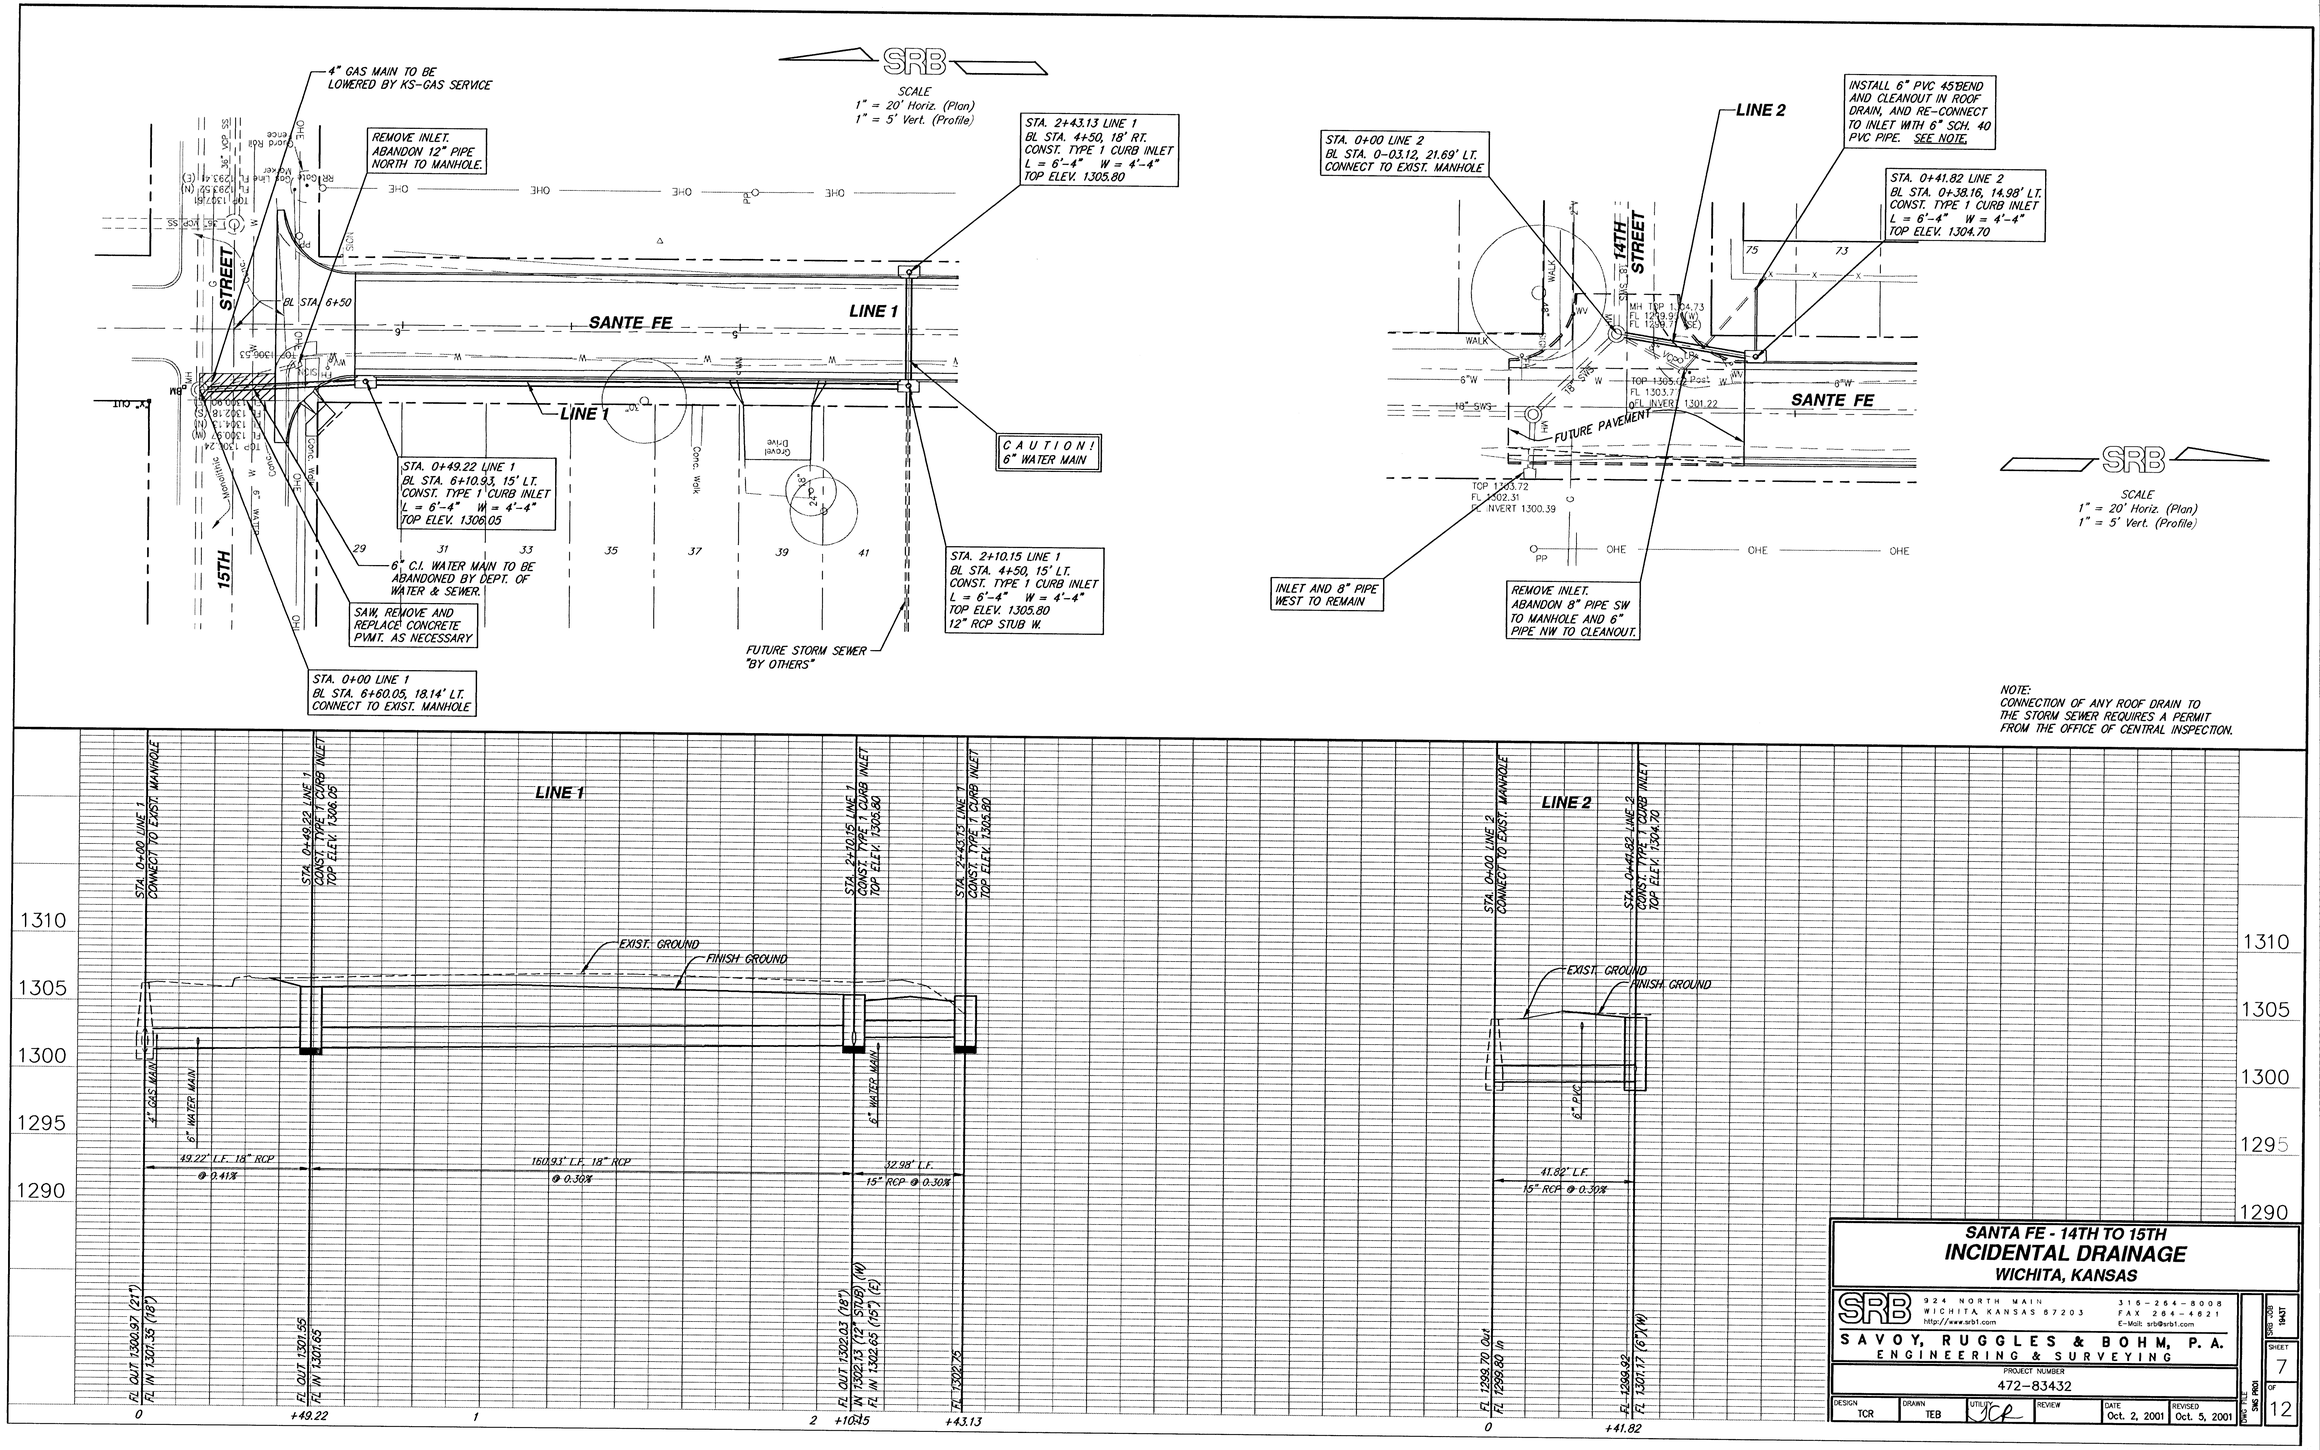

SANTA FE - 14TH TO 15TH
INCIDENTAL DRAINAGE
WICHITA, KANSAS

SRB
924 NORTH MAIN
WICHITA, KANSAS 67203
http://www.srb1.com
316-264-8008
FAX 264-4621
E-Mail: srb@srb1.com

SAVOY, RUGGLES & BOHM, P. A.
ENGINEERING & SURVEYING

PROJECT NUMBER
472-83432

DESIGN	DRAWN	UTILITY	REVIEW	DATE	REVISED
TCR	TEB	TCR		Oct. 2, 2001	Oct. 5, 2001

DWG TITLE SWS PROJ

SRB JOB 19A3T

SHEET 7 OF 12