PROJECT NO.	SHEET NO.	TOTAL SHEETS
472-83468	2	55

BALTHROP 4TH ADDITION

TO WICHITA, SEDGWICK COUNTY, KANSAS

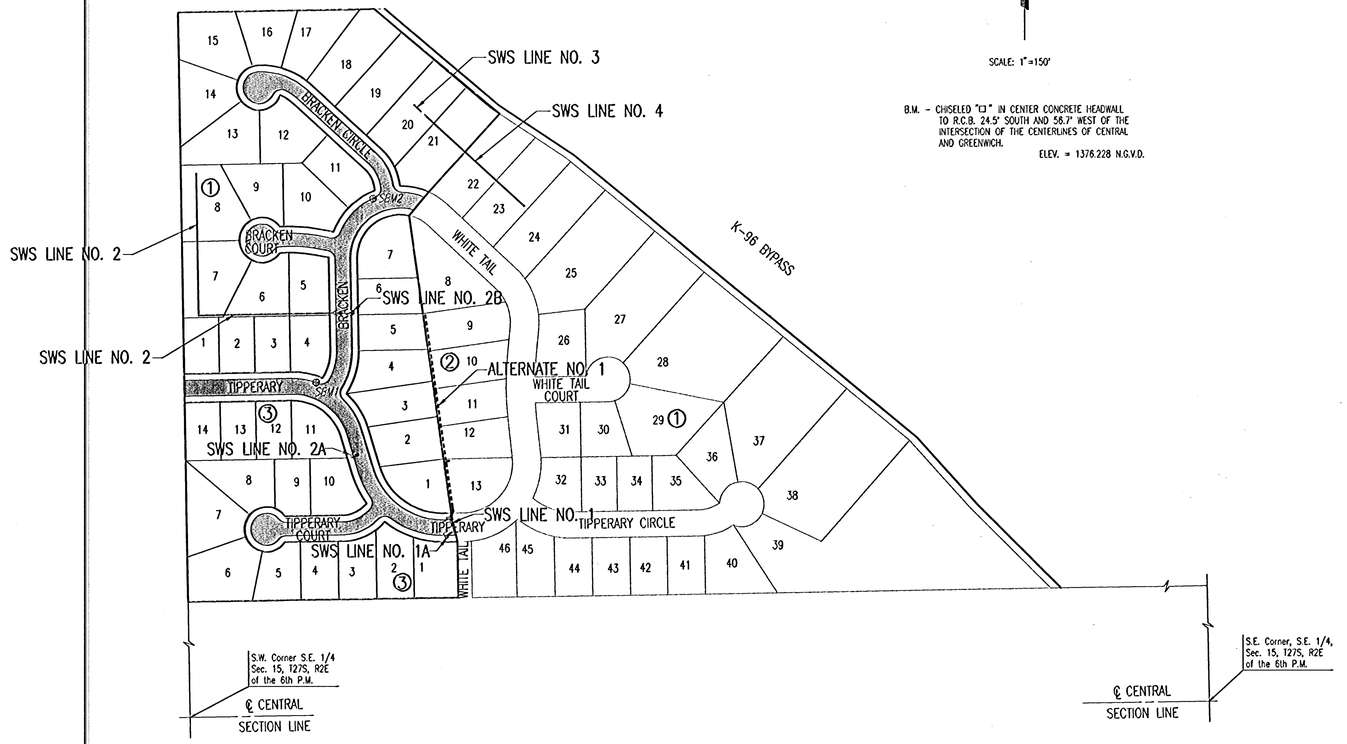

SCALE: 1"=150'

B.M. - CHISELED "CI" IN CENTER CONCRETE HEADWALL TO R.C.B. 24.5' SOUTH AND 58.7' WEST OF THE INTERSECTION OF THE CENTERLINES OF CENTRAL AND GREENWICH.

ELEV. = 1376.228 N.G.V.D.

BALTHROP 4TH ADDITION

KEYMAP

Professional Engineering Consultants, P.A.
303 S. TOPEKA • WICHITA, KANSAS 67202
316-262-2691 • FAX 316-262-3003

Designed by		Checked by	
Drawn by	DEP	Date FEB. 2002	Job No. 01545

DSN#: BER OPER: SJD SCALE: 1=150.00
O:\2001\01545\000\KEYMAP 03-13-2002 04:08:02 pm